





22 CECIL ROAD



ELEVATIONS

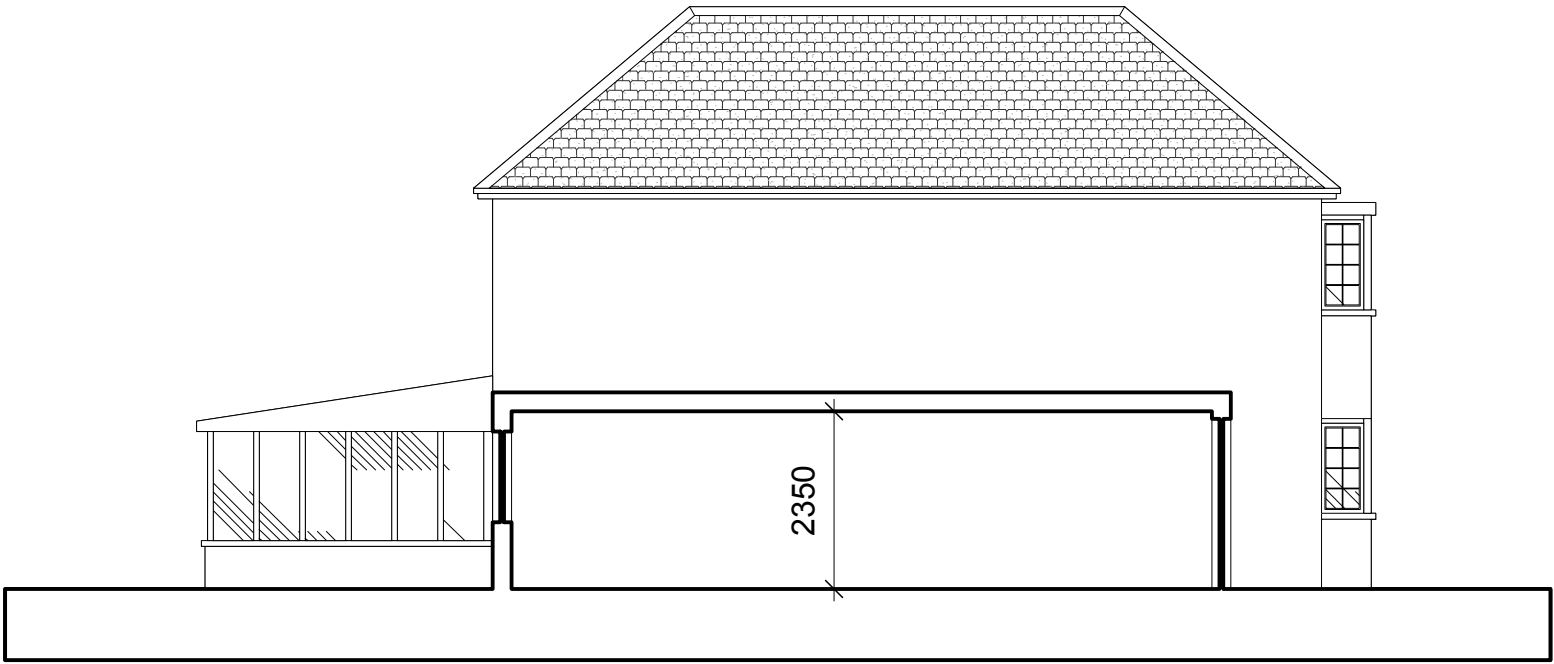

NORTH FACING ELEVATIONAL SECTION AA AS EXISTING

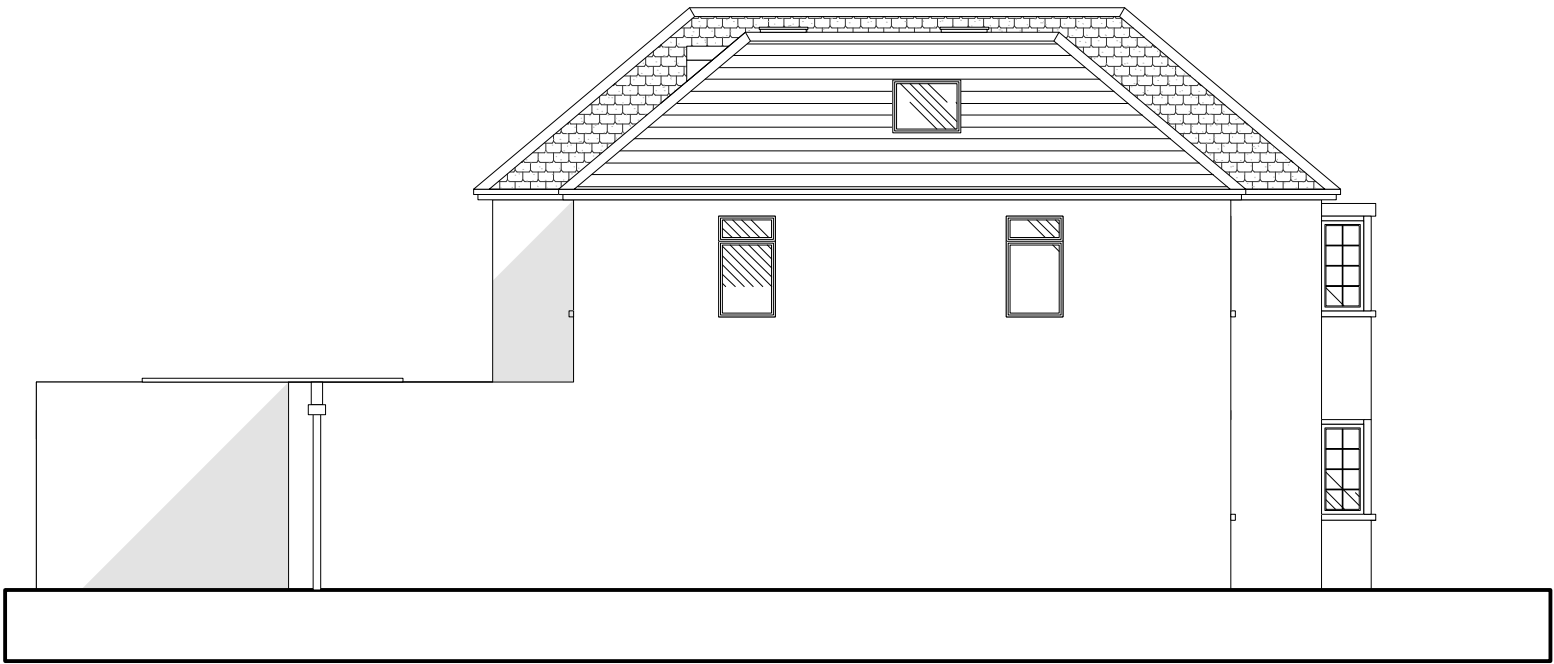

NORTH FACING ELEVATION AS PROPOSED

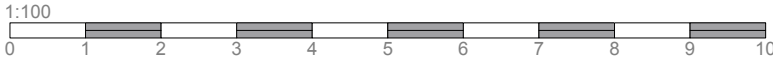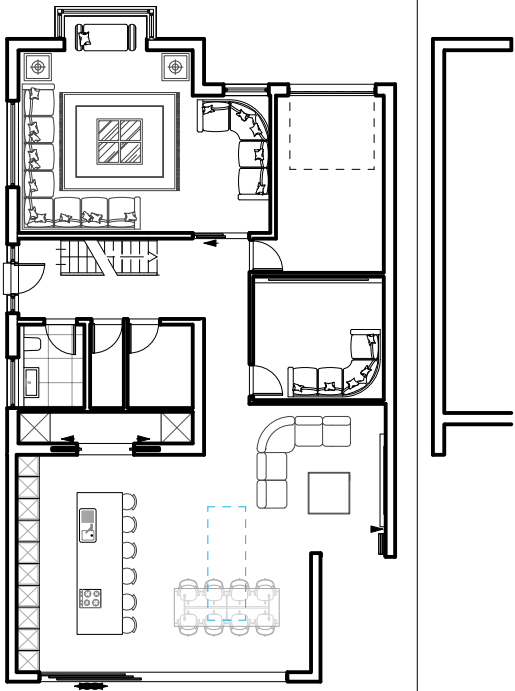

OUKEENASAD

ARCHITECTURE

1131

ELEVATIONS

1:100
@ A3

JUL 2026

OA

CECIL ROAD

11

7A Cranbourne Street
The Basement
Brighton
BN1 2RD

t. +44 (0) 1273 506 315

m. +44 (0) 7909 094 26

linkedin, OukeenaA

e. oukeena@oarchitecture.org