


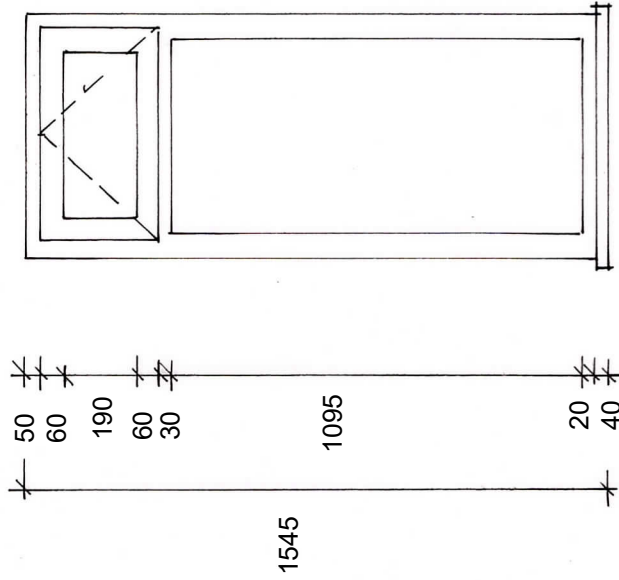
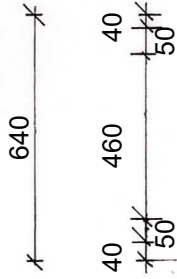
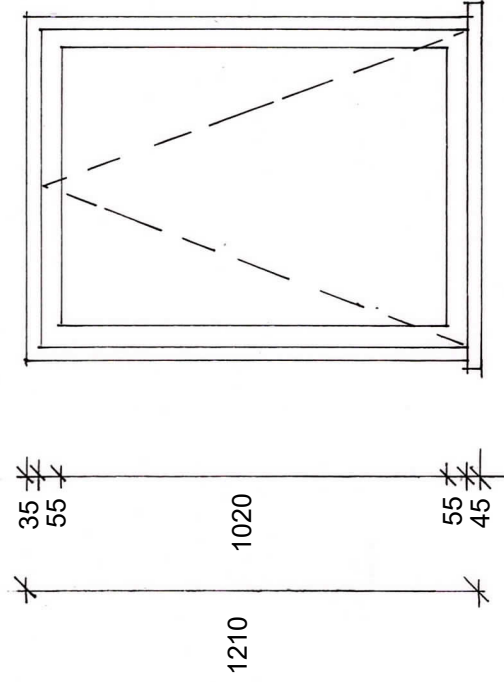


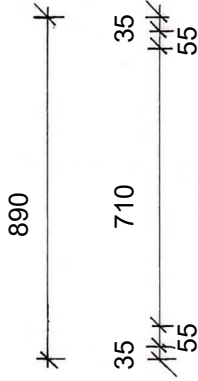



Windows 2 & 3 Existing

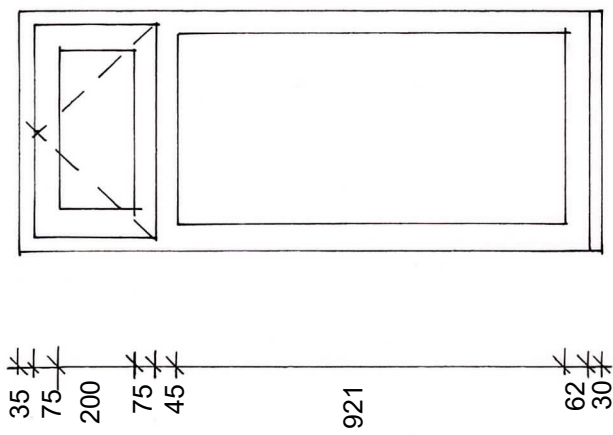



Window 1 Existing

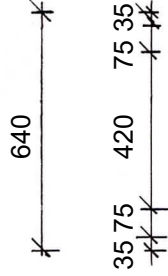



Windows 2 & 3 Proposed

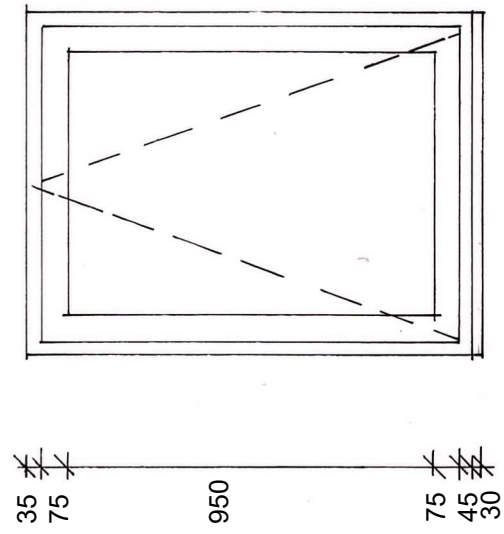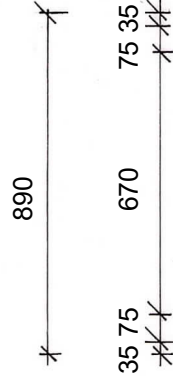

Window 1 Proposed

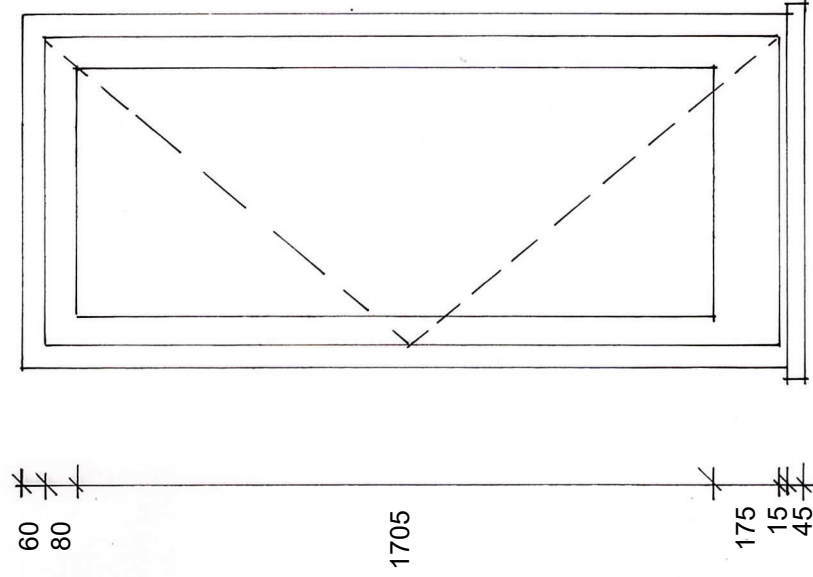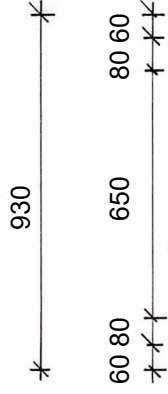

Door 1 Existing

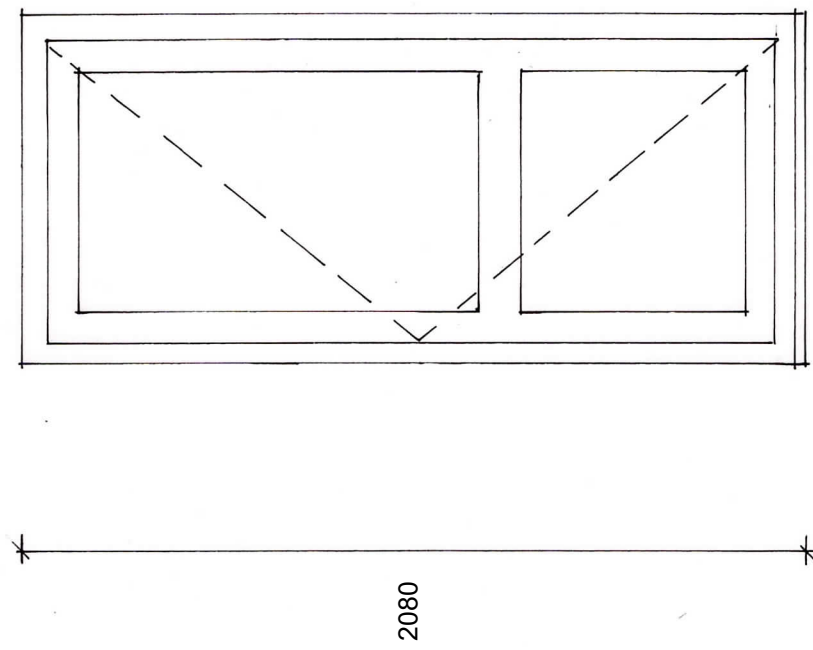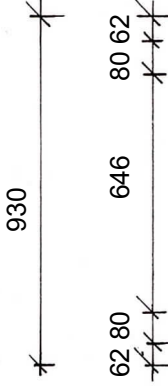

Door 1 Proposed

NOTES:

Existing windows & door - Timber, single glazed & decorated white.

Proposed windows & door - White PVCu & double glazed.

Sussex Building Surveyors Ltd

01903 529583
adk@sussexbuildingsurveyors.com

Katherine's Lodge
Penhill Road
Lancing
BN15 8HB

**Replacement Windows & Door
Window and Door Details**

Scale: 1:20
Paper: A3
Date: August 2026
Drg No.: SBS/307/04

Do not scale except for planning purposes.
All dimensions to be checked on site.