GROUND FLOOR PLAN 1:50

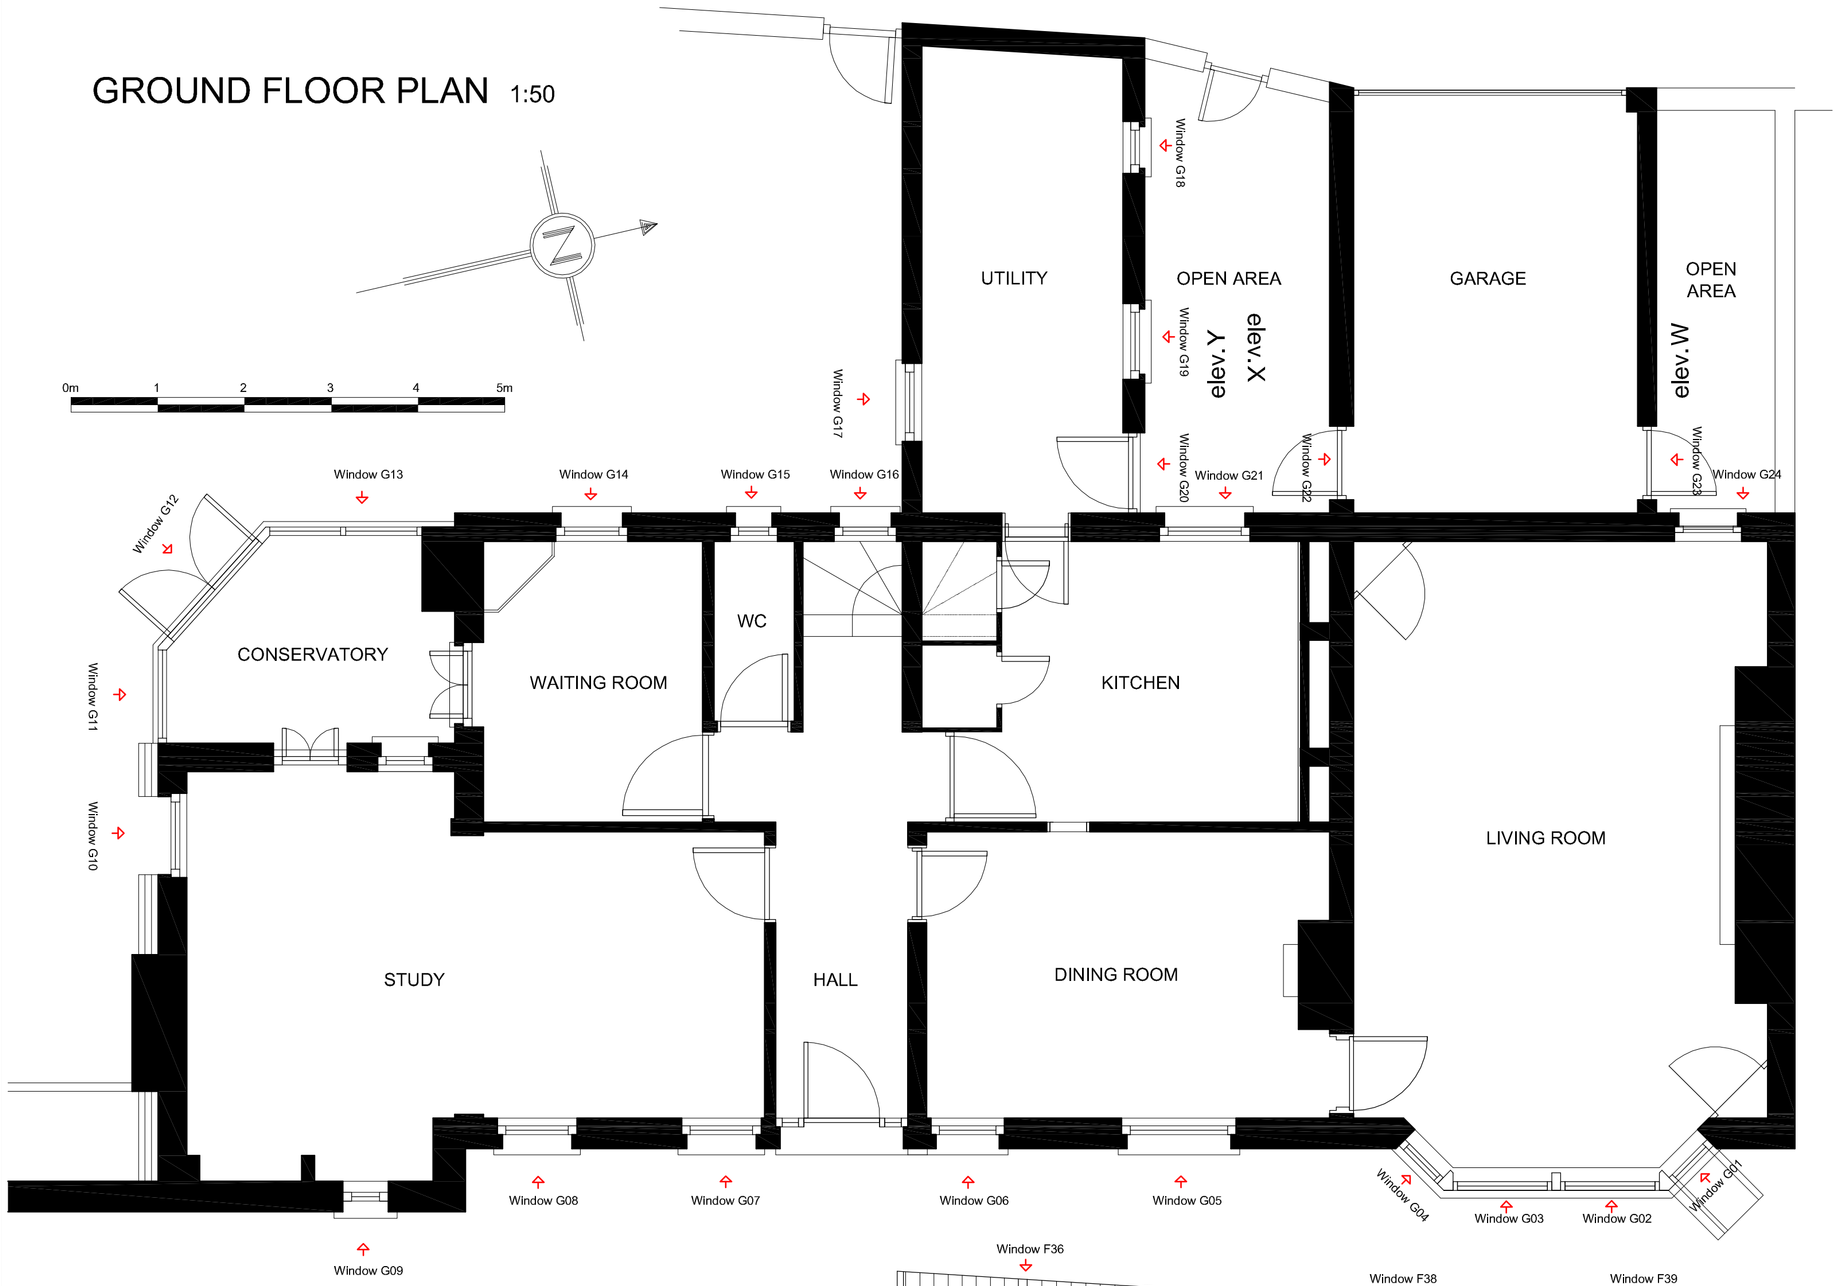

FIRST FLOOR PLAN 1:50

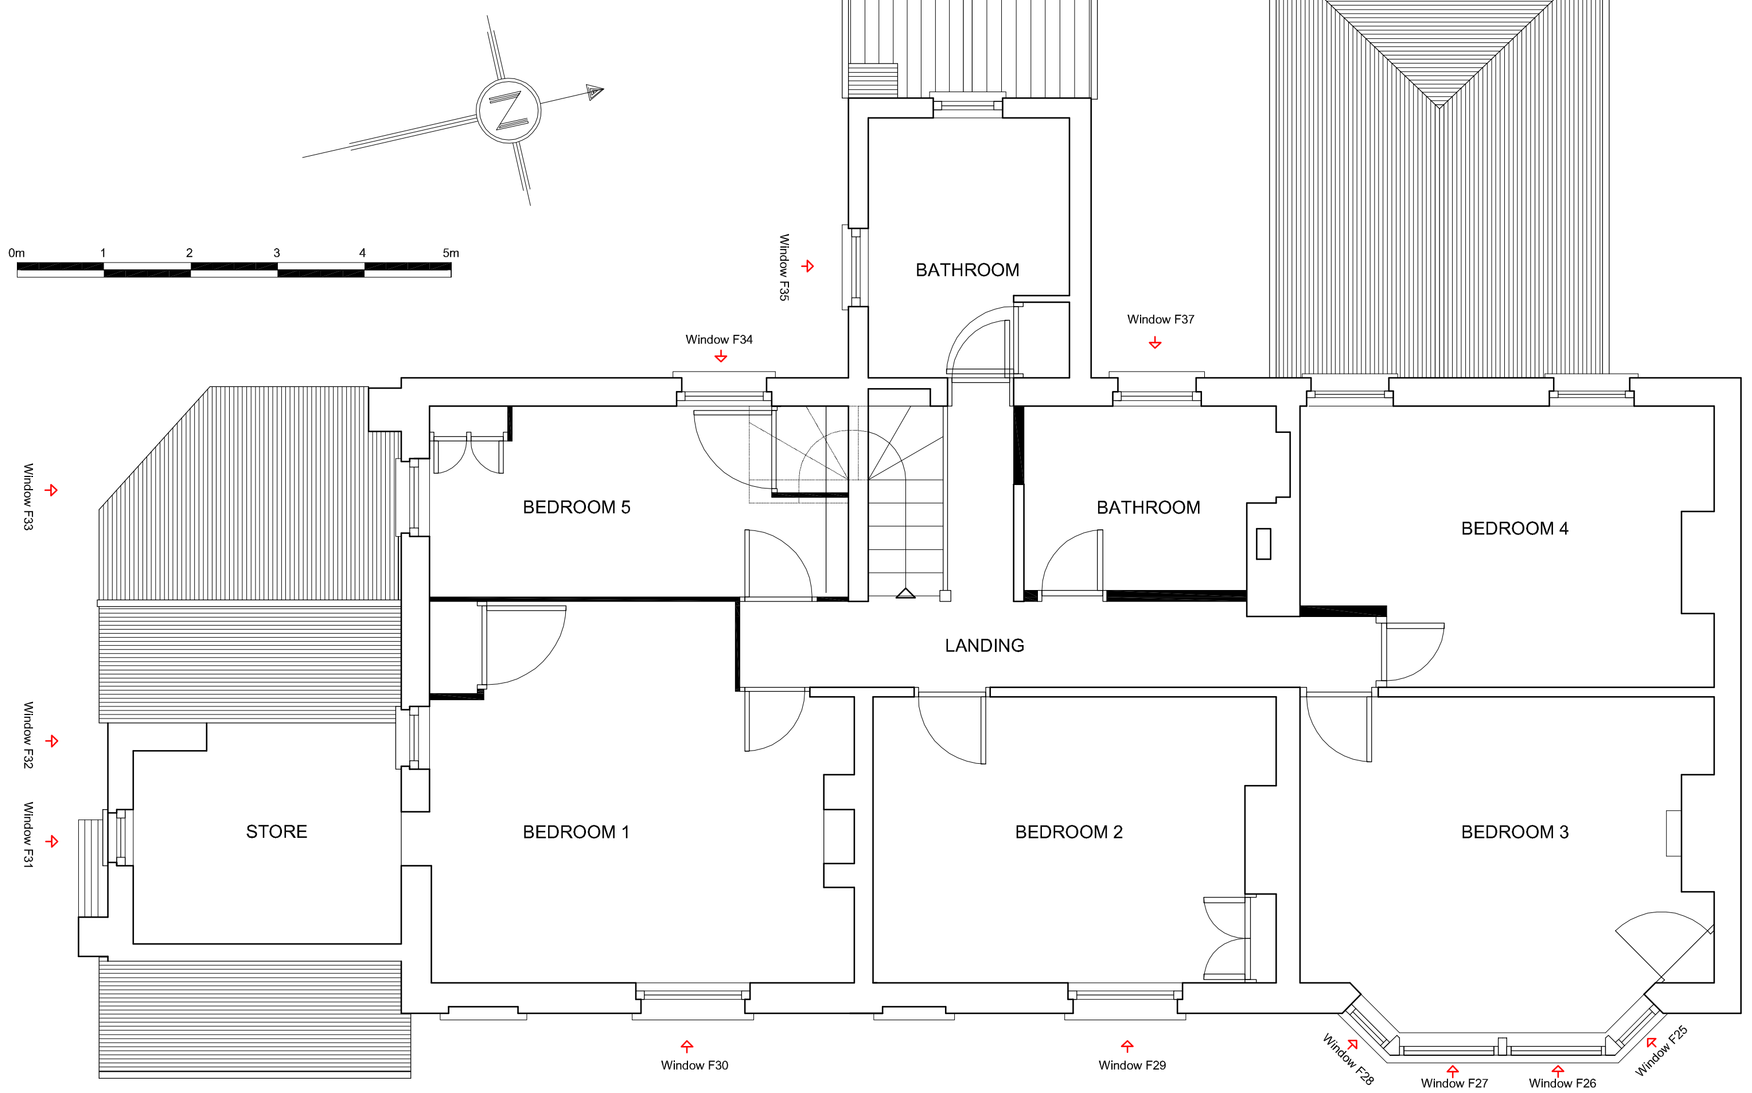



EAST ELEVATION 1:50



WEST ELEVATION 1:100



SOUTH ELEVATION 1:100

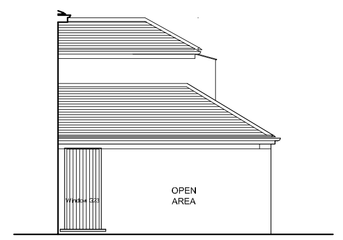

ELEVATION 'W' 1:100

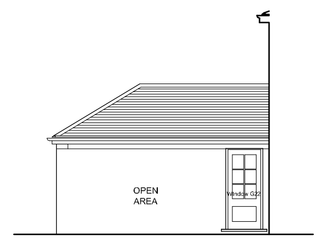

ELEVATION 'X' 1:100

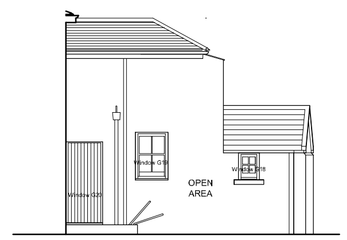

ELEVATION 'Y' 1:100

Drawing Title Shoreham New Vicarage GA Plans and Elevations Existing	Client Diocese of Chichester Church House 211 New Church Road Hove, BN3 4ED	
Location The Vicarage Church Street Shoreham-By-Sea West Sussex, BN43 5DQ	Scale 1:50 & 1:100 @ A1	Date 08.06.2017
	Drawn By BD	Drawing No. SN/GAE/001