




West Elevation - Existing

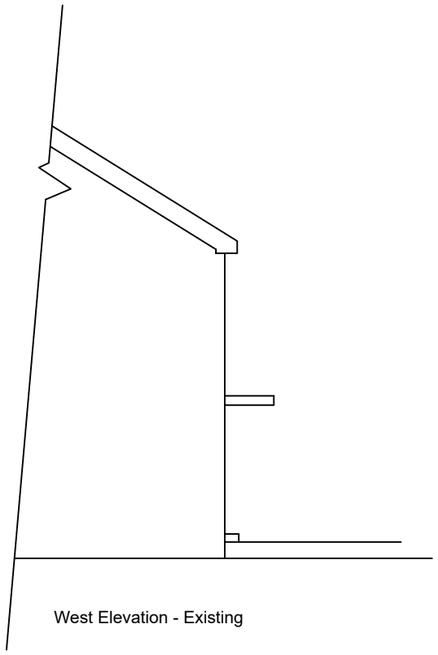

West Elevation - Proposed

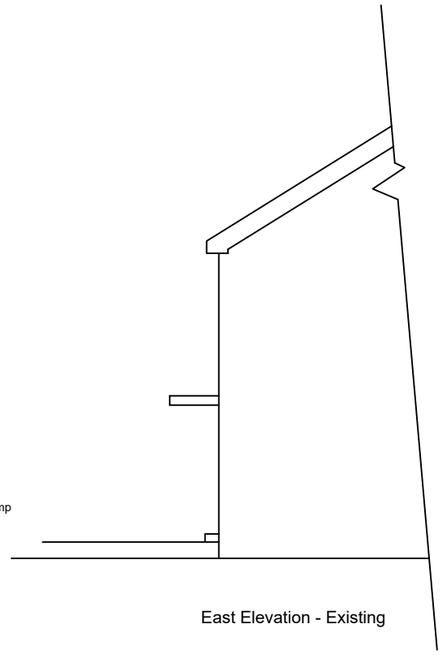

East Elevation - Existing

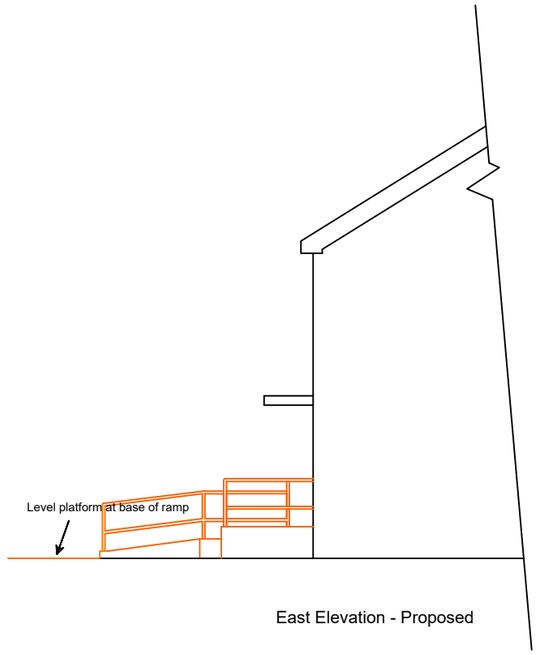

East Elevation - Proposed



South Elevation - Existing



South Elevation - Proposed

0 100 200

Mr Tony Day
41 Rosemary Drive
Shoreham By Sea
BN43 6HT

Elevations

Scale: 1:100
Date: Apr 2021
Drawn: Mike Peckham

041/ROS

/03/R1

ADUR & WORTHING HOME IMPROVEMENT ASSISTANCE
ADUR & WORTHING COUNCILS
PORTLAND HOUSE
RICHMOND ROAD
WORTHING
BN11 1HS