© This drawing is copyright and must not be reproduced without the written consent of the Architect.

REV	DATE	DESCRIPTION
A	26.01.26	Partition types added and location of new column altered
B	23.03.26	Shop window and stair altered, as clouded.
C	14.08.26	Preliminary for discussion
D	17.08.26	External door altered. Lobby added. Access shower added. Understair WC and stores added.

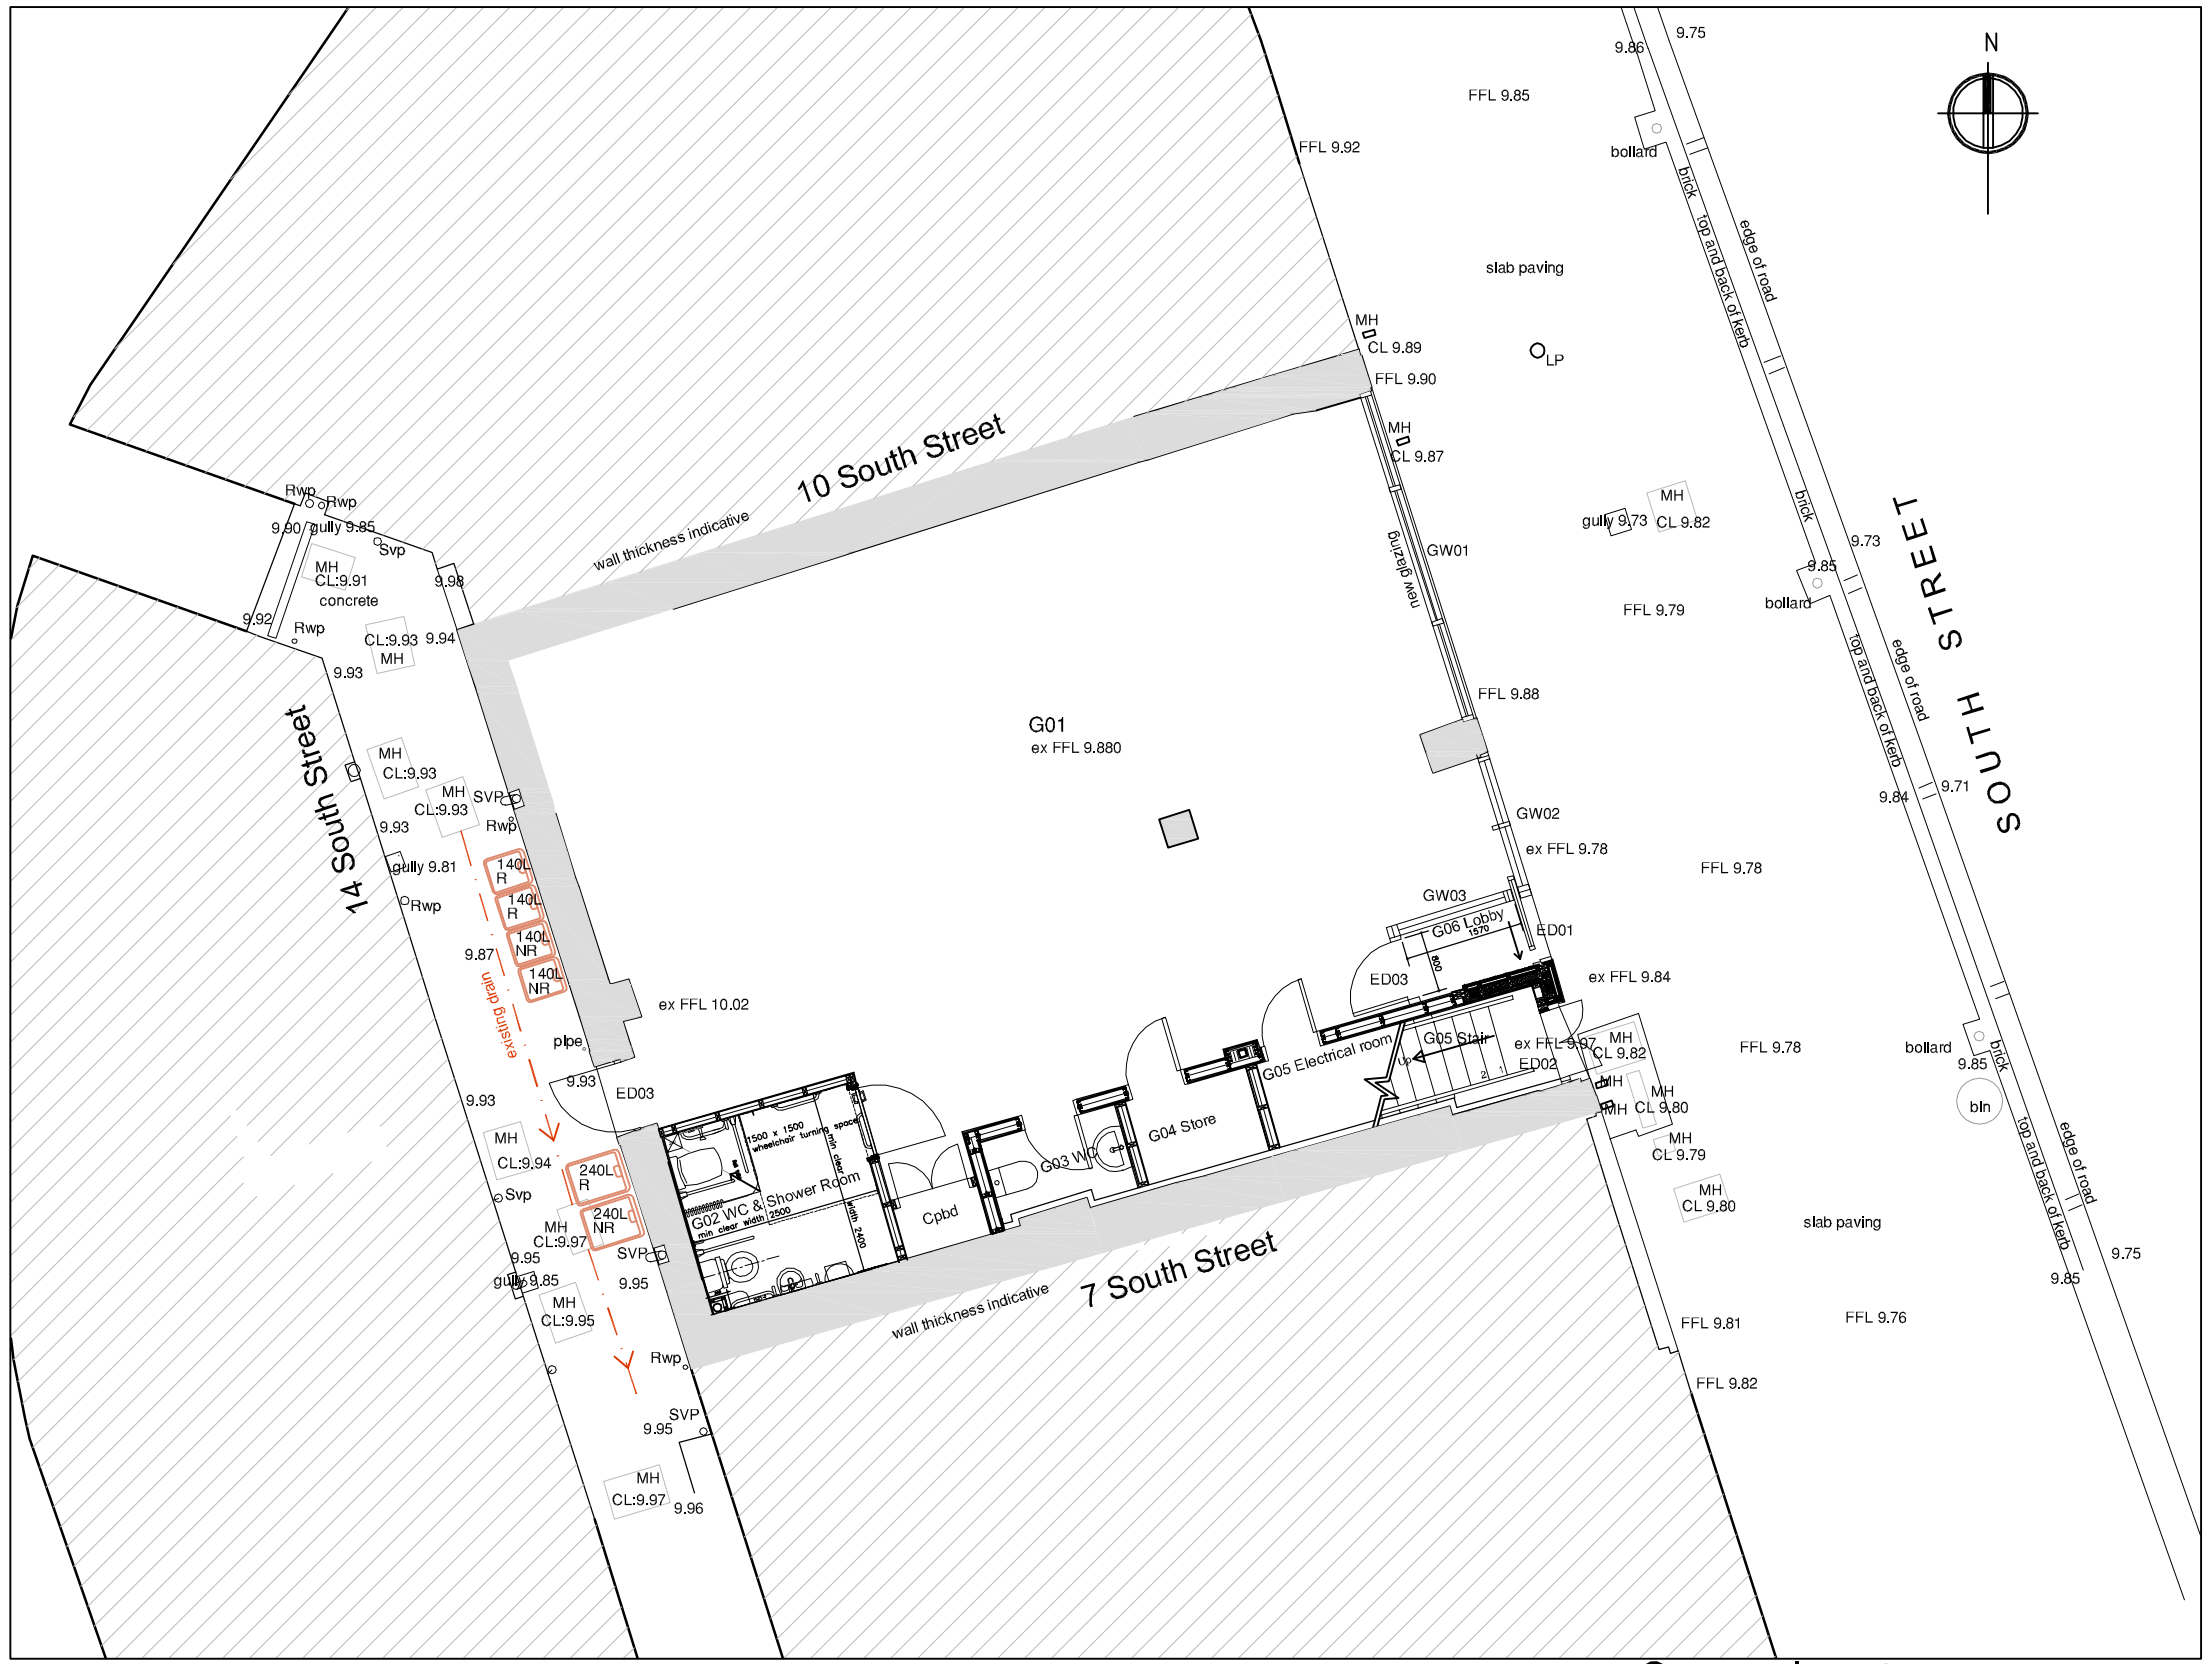

1:100 Ground Floor Plan as Proposed

Scale Bar 1:100

0 1 2 3 4 5 10m

Conversion at
8-9 South Street, Worthing

saville jones | architects

DWG: \DRAWINGS\PROFORM\SJA_A1_200.DWG

PLANNING

Ground Floor Plan as Proposed

date: October 2025	25015	SK	29D
scale: 1 : 100 @A3			