Wayne Gander MCIAT
Architectural Technologist
98 Durrington Lane, Worthing
West Sussex BN13 2RQ
E : waynegander08@gmail.com

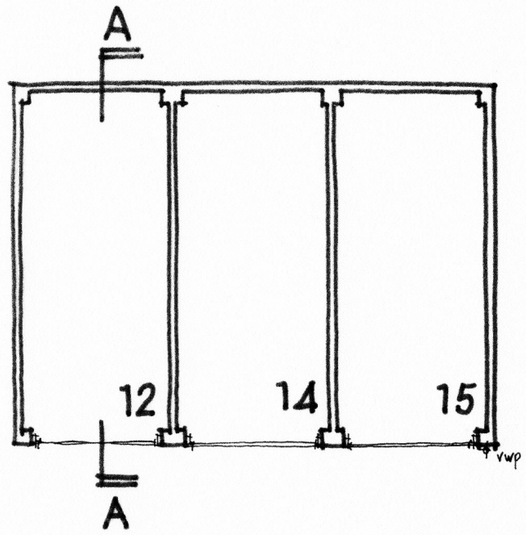

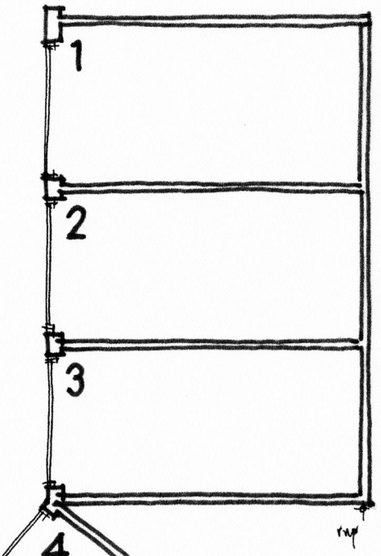

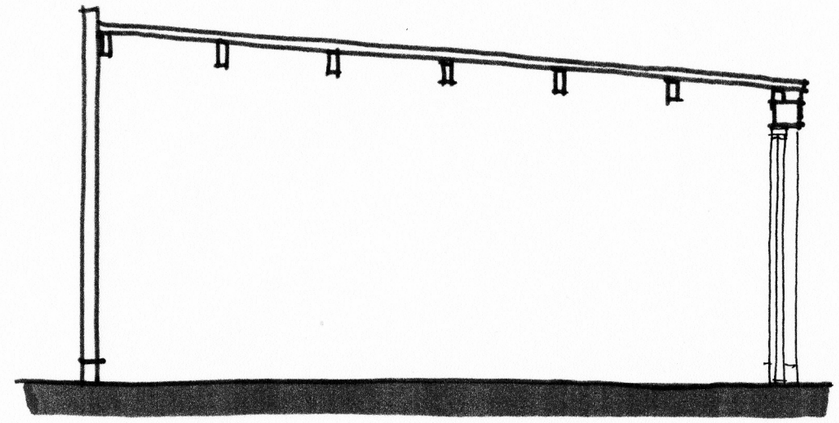

SECTION A-A 1:50

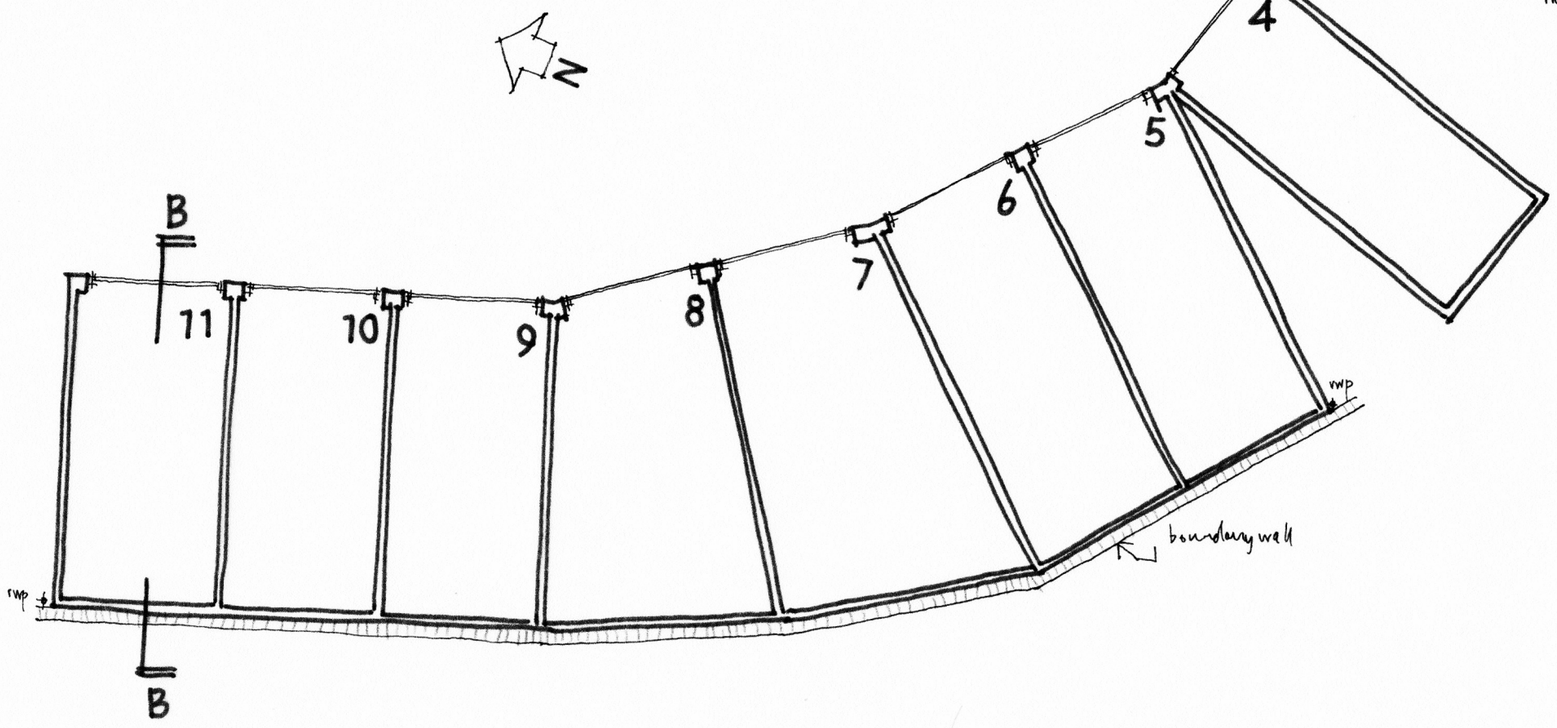

GROUND FLOOR PLAN 1:100 @ A3

0 1 2 3 4 5m
metres

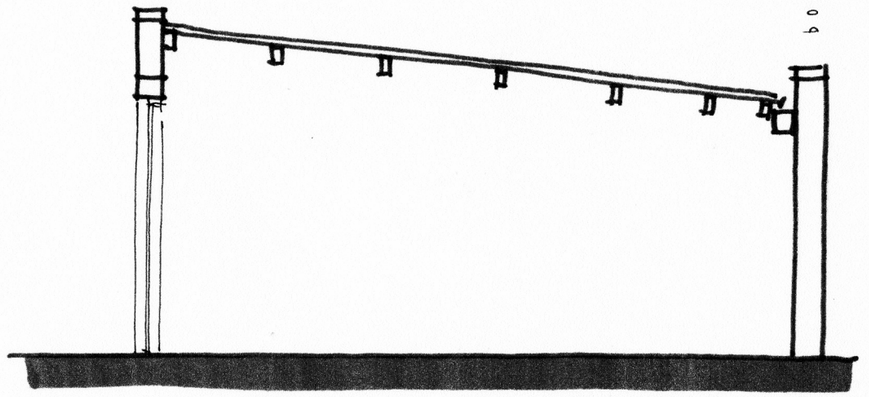

SECTION B-B 1:50

Revising A - annotated 'Garage block to west of ---' 5/4/23

GARAGE BLOCK TO WEST OF CHAPPELL CROFT, MILL ROAD, WORTHING

Existing details 01 A April 2021