AMENDMENT

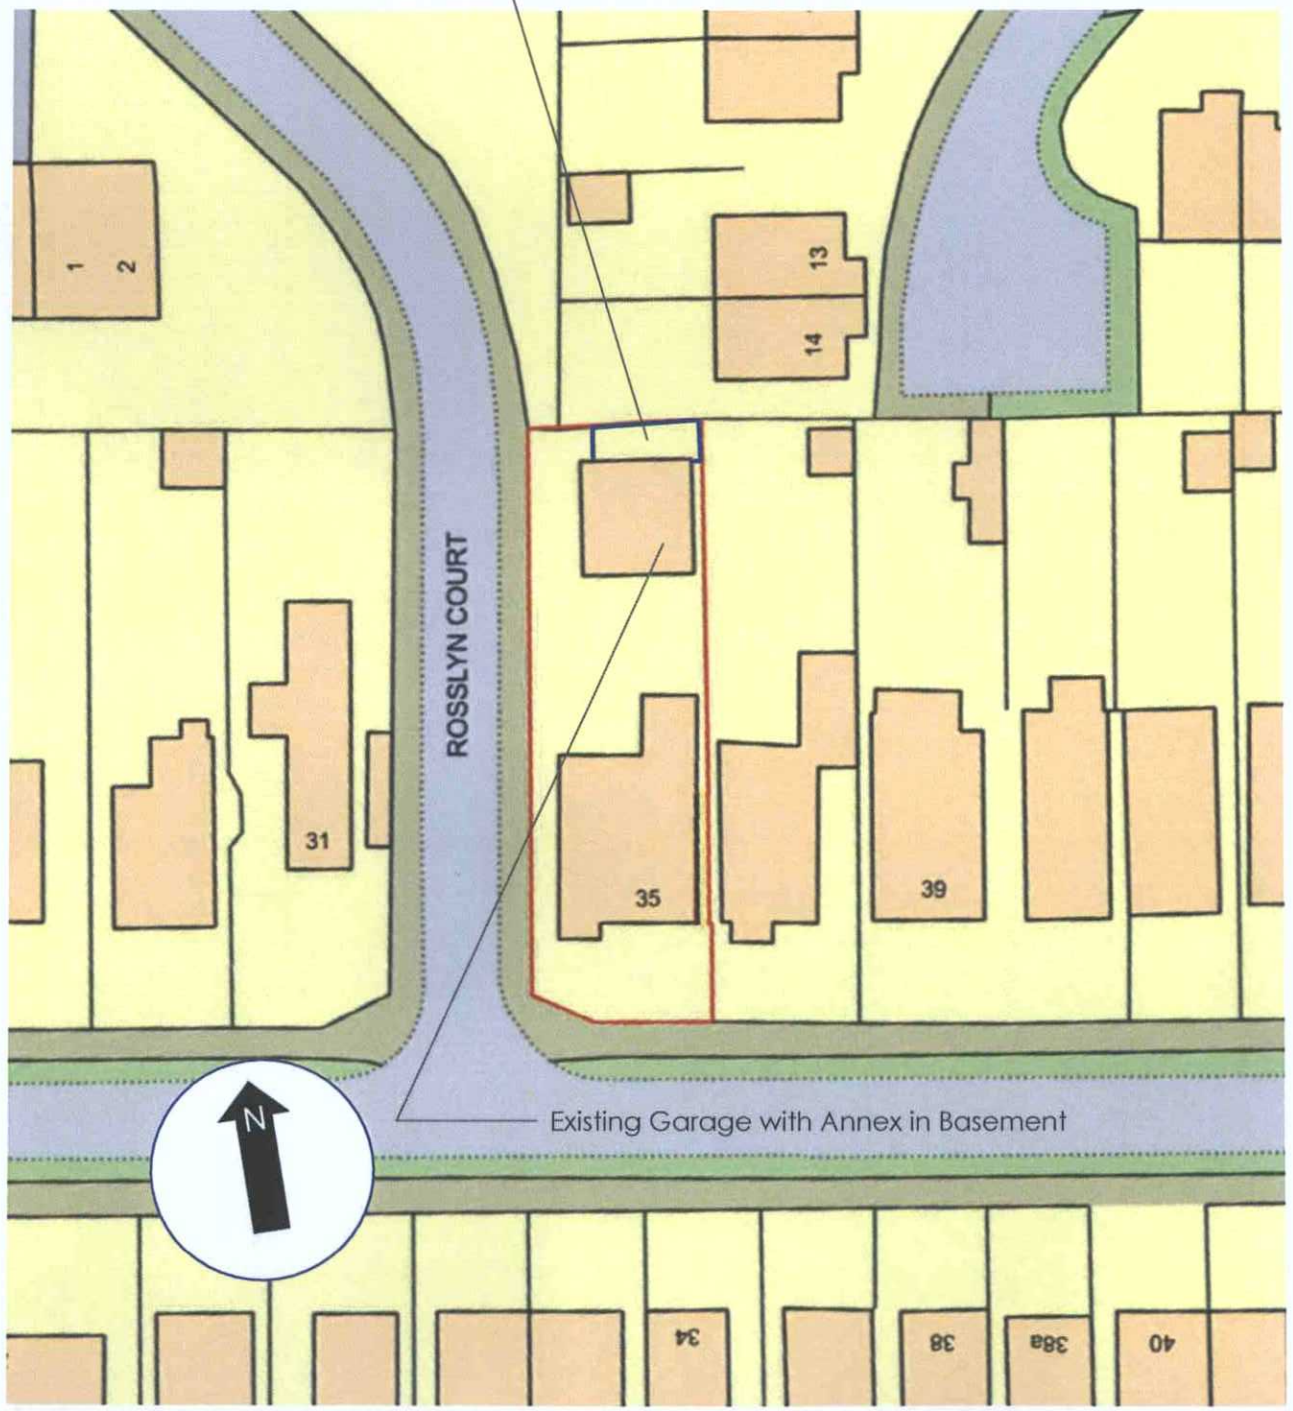

1 Blockplan

SCALE :: 1:500

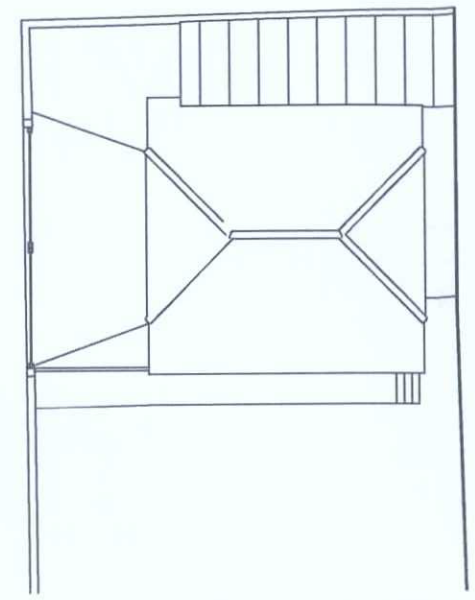

2 Roofplan

SCALE :: 1:200

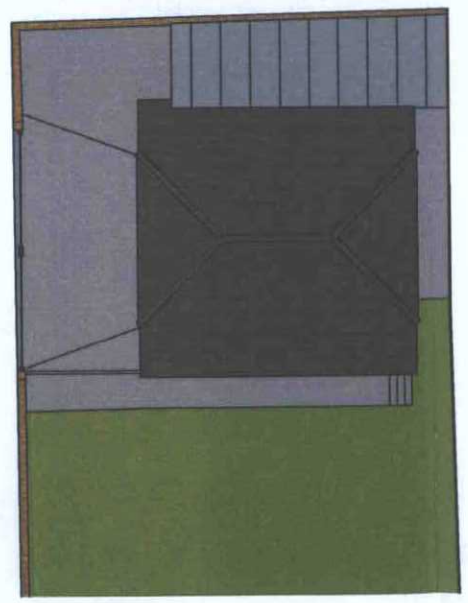

2 Roofplan colour

SCALE :: 1:200

ADUR & WORTHING
PLANNING SERVICES

PLAN	AWDM/ 0526/19
~~DATE~~ VALID	Rec: 17/6/19

A.01 - Block/Roof Plan
A.02 - Proposed Elevations
A.03 - Floor Plans\Section
A.04 - Proposed Perspectives

Chris John
35 Roslyn Road,
Shoreham by Sea,
West Sussex,
BN43 6WL.

Proposed habitable annex in garage basement
Planning Application ref

Created: 15 04 19
Modified: 17 04 19
Drawn By: S.W.
simon_walder@yahoo.co.uk

1:500 1 meter | 1:200 1 meter | 1:100 1 meter

Block/Roof Plan

A.01