Floor Plans/Section

A.03

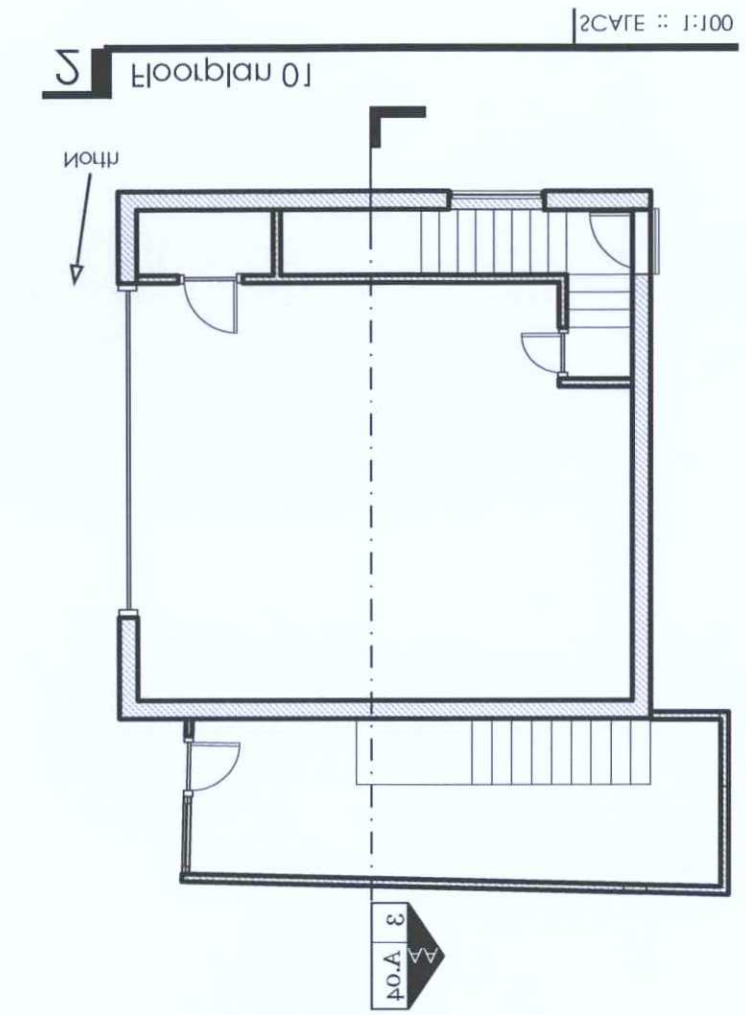

2 Floorplan 01

SCALE :: 1:100

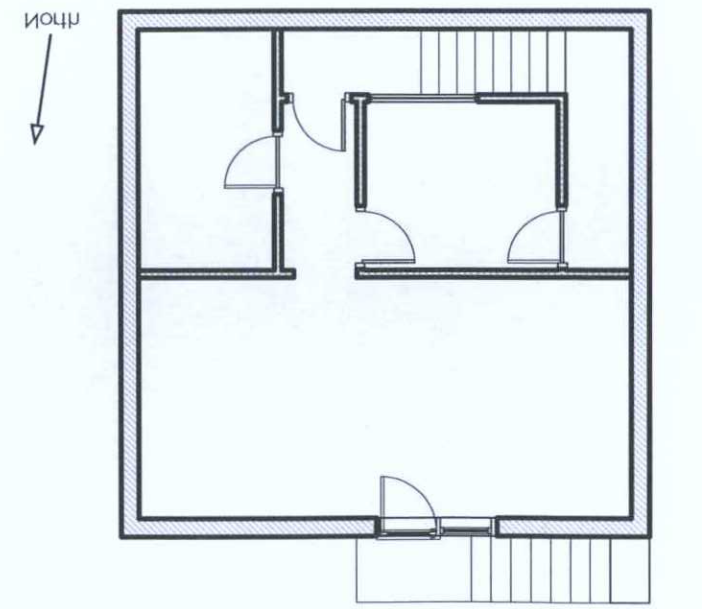

1 Floorplan 00

SCALE :: 1:100

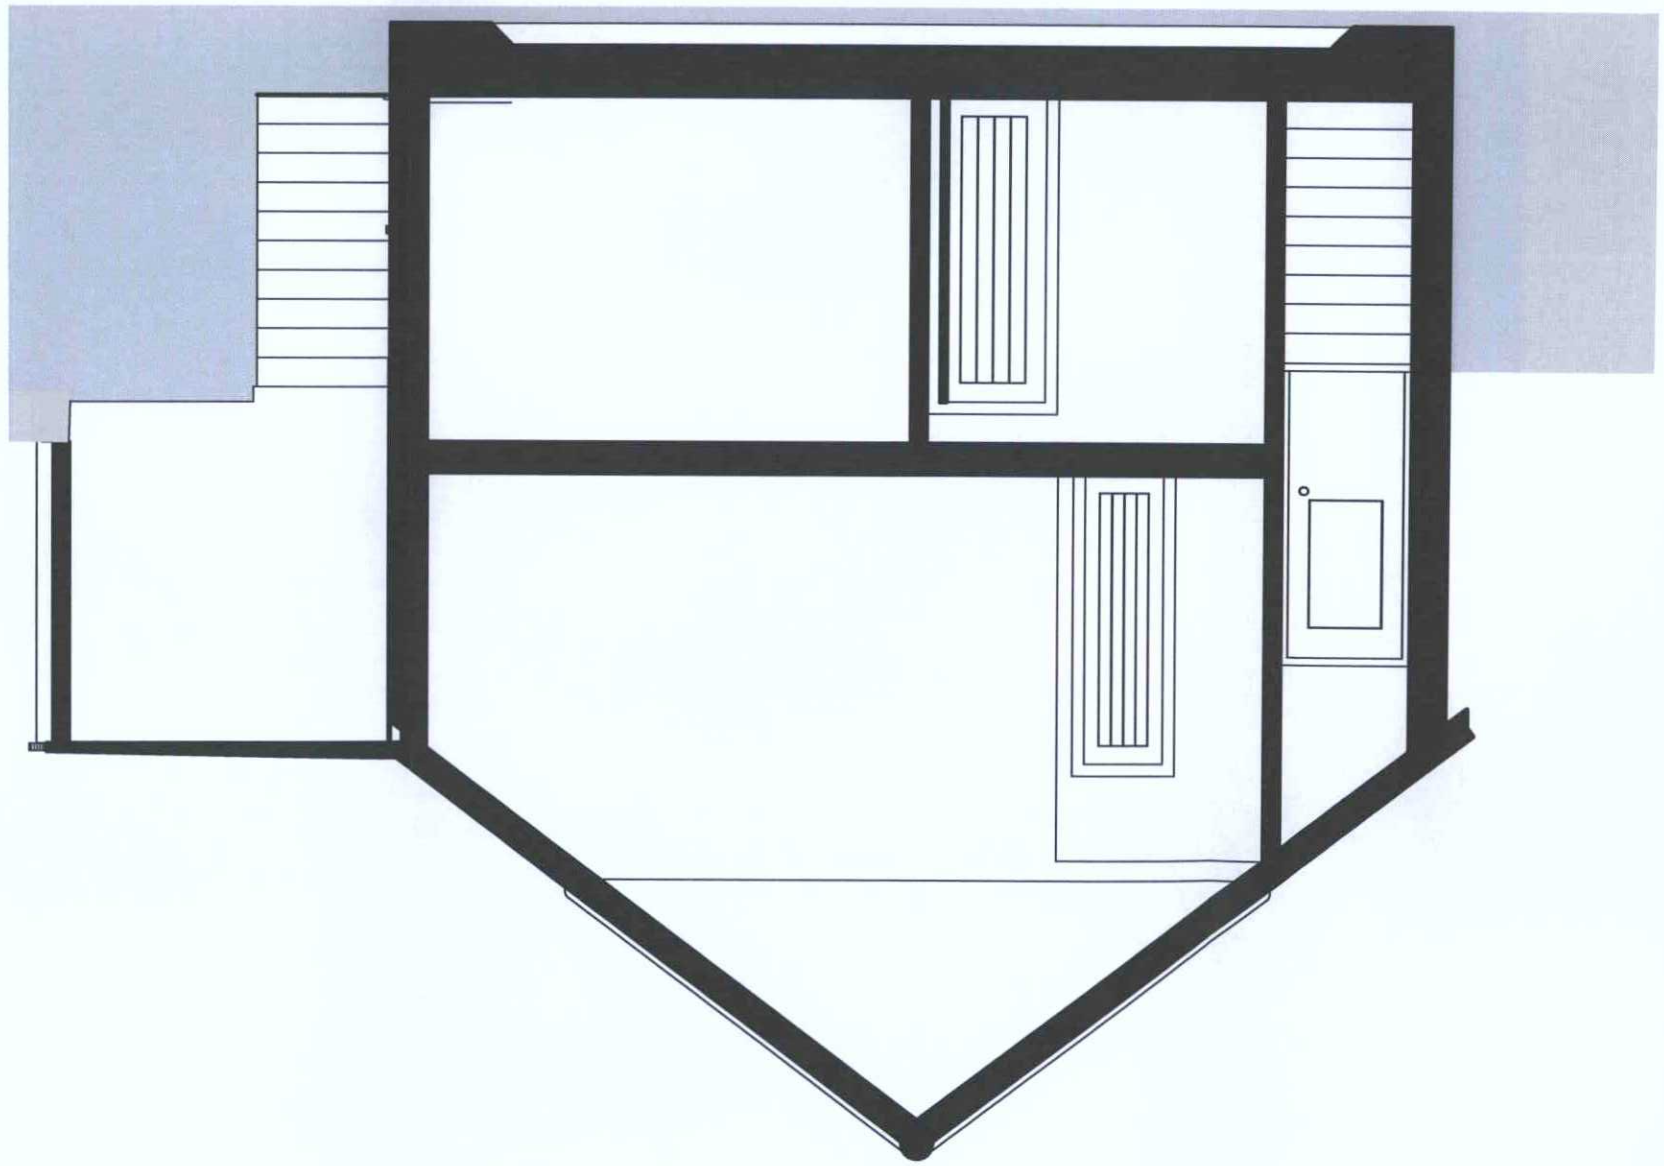

3 Section AA

SCALE :: 1:50

PLANNING SERVICES	
PLAN	AWDM 0529/19
~~DATE~~	12/9/19
~~VALID~~	

AMENDMENT

AMENDMENT

Proposed habitable annex in garage basement

Planning Application ref

Created: 15 04 19
Modified: 17 04 19
Drawn By: S.W.
simon_walder@yahoo.co.uk

Chris John

BN43 9MT,
West Sussex,
Shoreham by Sea,
35 Roslyn Road,

A.01 - Block/Roof Plan
A.02 - Proposed Elevations
A.03 - Floor Plans/Section
A.04 - Proposed Perspectives