

Existing Front (North) Elevation (Scale 1:100)

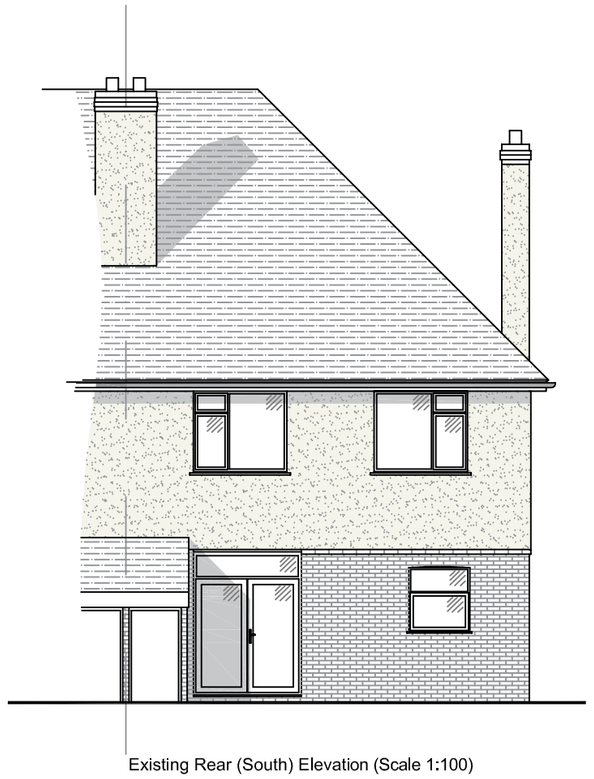

Existing Rear (South) Elevation (Scale 1:100)

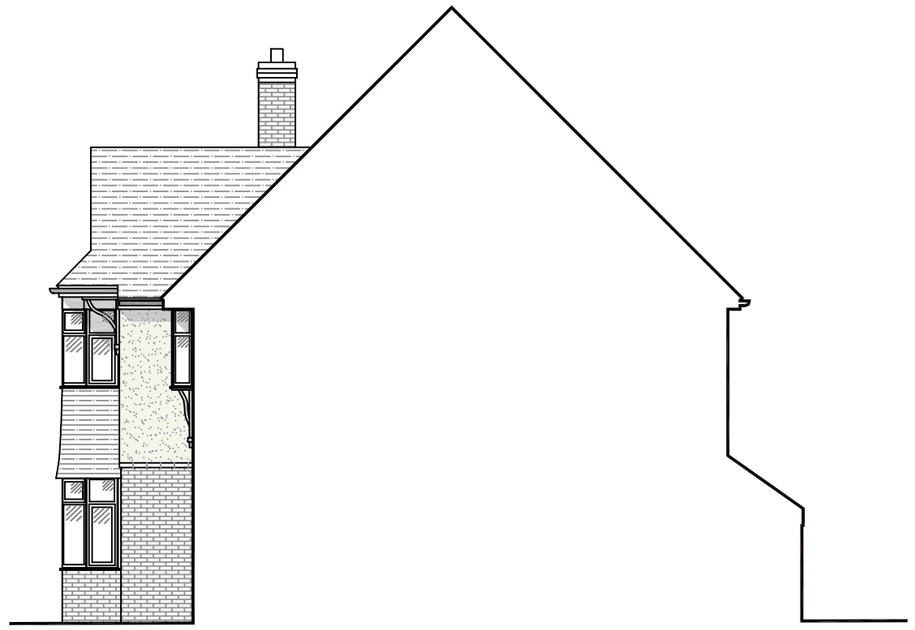

Existing Side (East) Elevation (Scale 1:100)



Existing Side (West) Elevation (Scale 1:100)

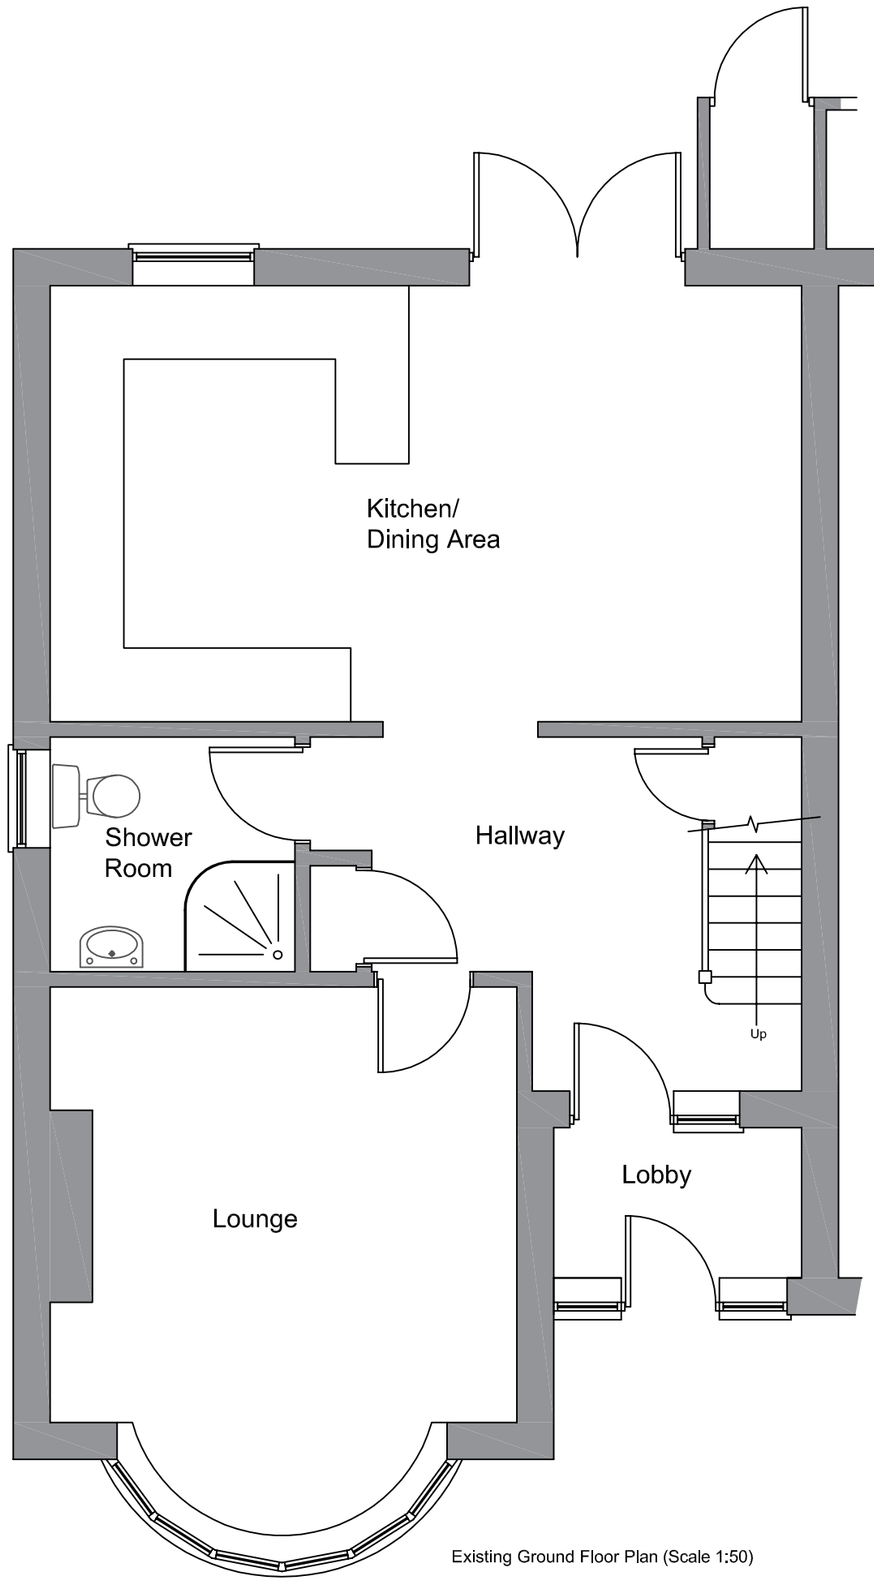

Existing Ground Floor Plan (Scale 1:50)

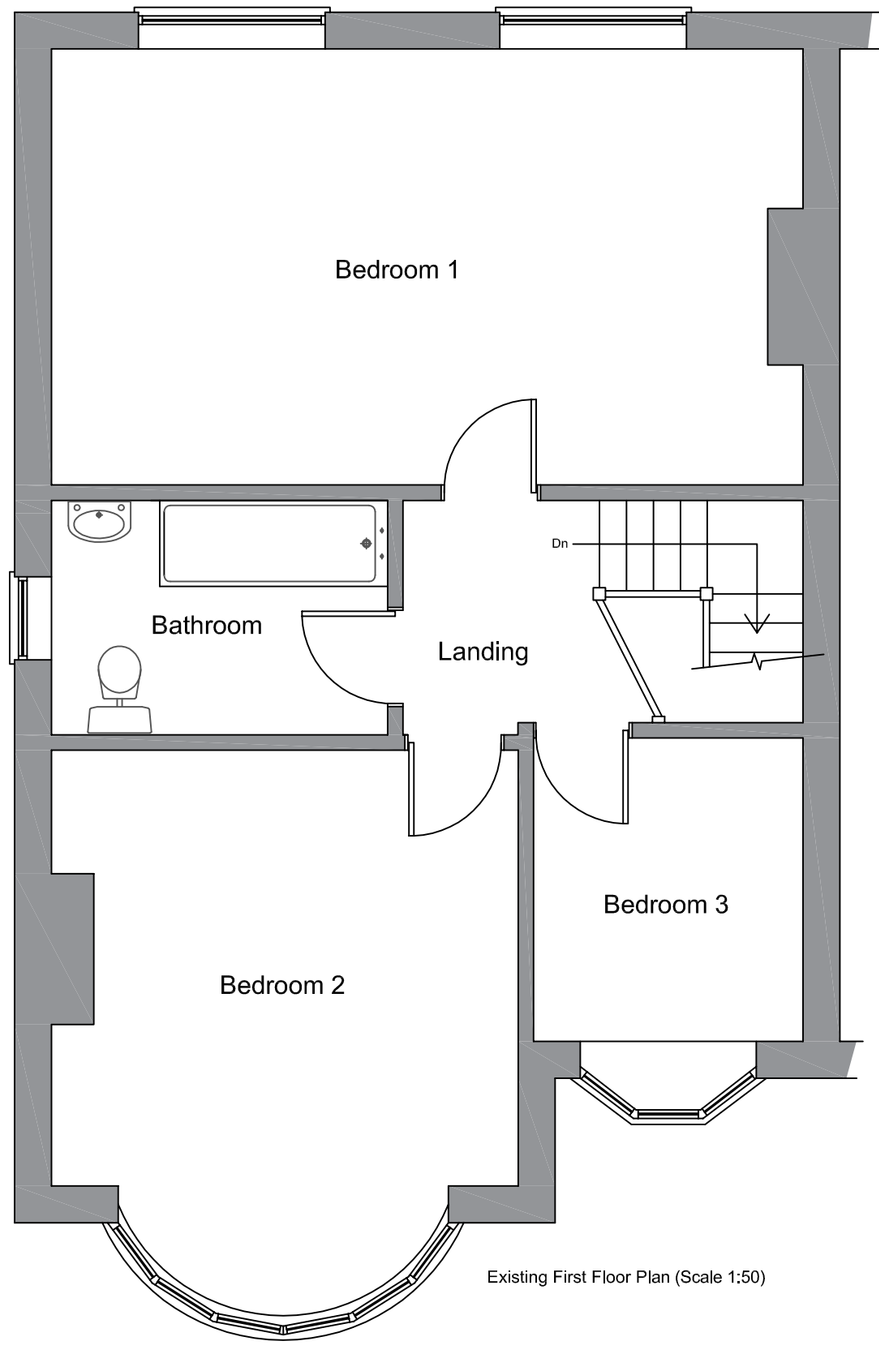

Existing First Floor Plan (Scale 1:50)

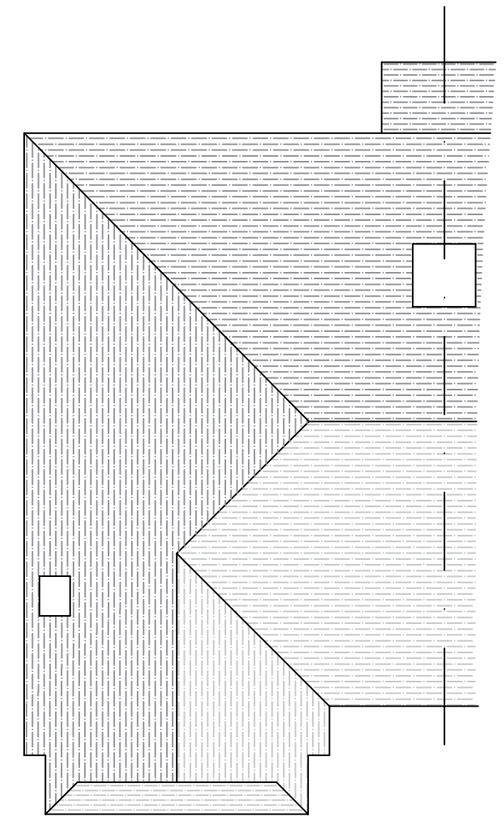

Existing Roof Plan (Scale 1:100)

Scale Bar (1:50)

0m 5m

Scale Bar (1:100)

0m 5m 10m

revisions

DOWNSVIEW
ASSOCIATES
Chartered Surveyors

Little Acorns, Hampers Lane, Storrington,
West Sussex, RH20 3HZ
Tel: 01903 745267 Mob: 7525 844965
Email: mail@downsview-surveyors.co.uk

RICS

address

Steve Allen
188 Old Shoreham Road
Shoreham By Sea
West Sussex

project

Proposed Loft Conversion

title

Existing Layouts and elevations

scale:	date:	revision:
As noted @ A2	March 2018	

drawing number

2018.216.01