

Proposed Front (North) Elevation (Scale 1:100)



Proposed Rear (South) Elevation (Scale 1:100)

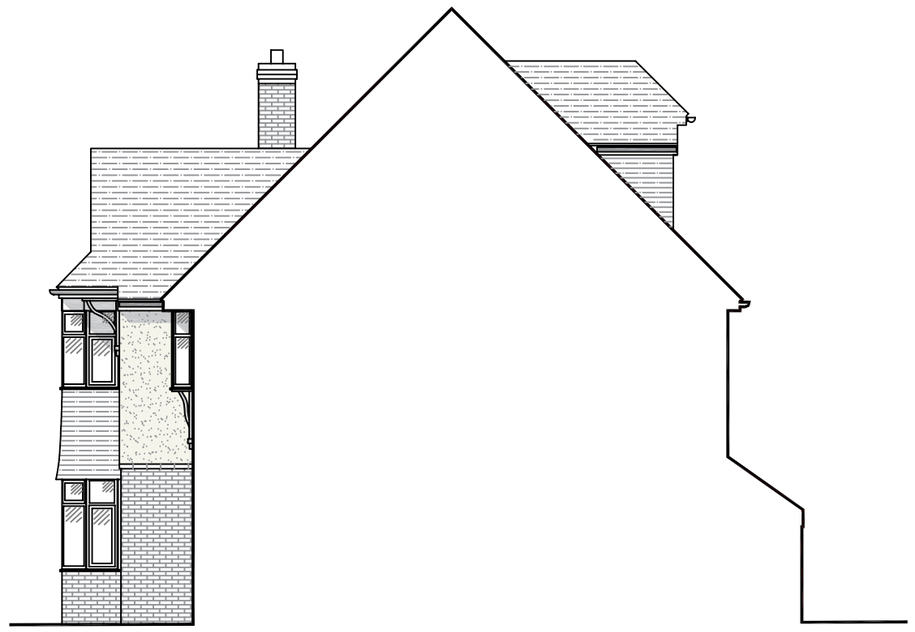

Proposed Side (East) Elevation (Scale 1:100)

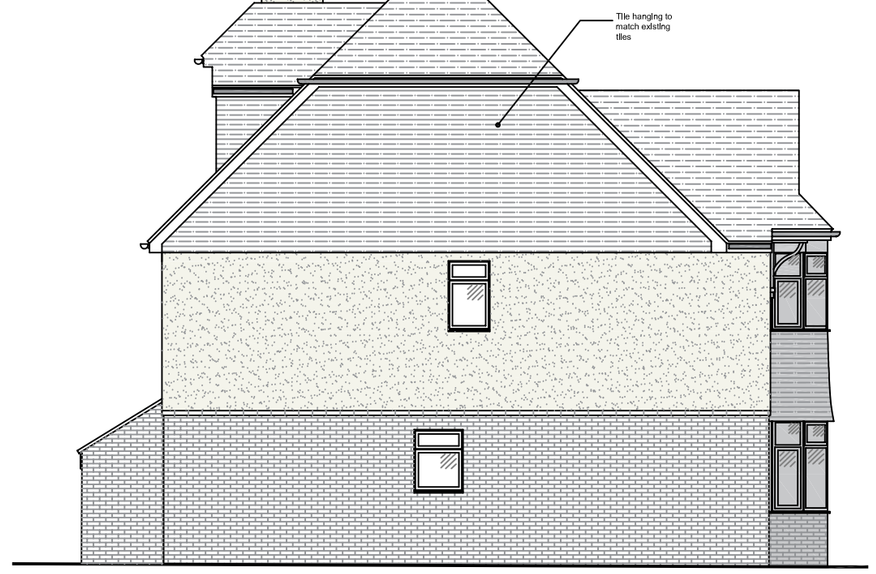

Proposed Side (West) Elevation (Scale 1:100)

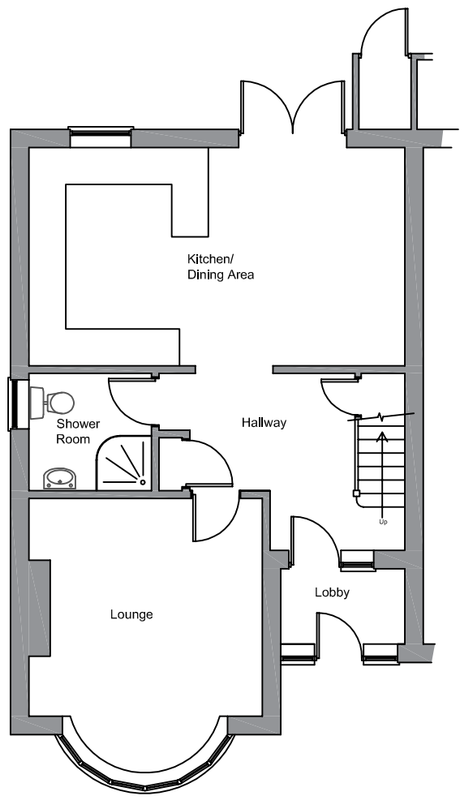

Propsoed Ground Floor Plan (Scale 1:100)
NO CHANGE

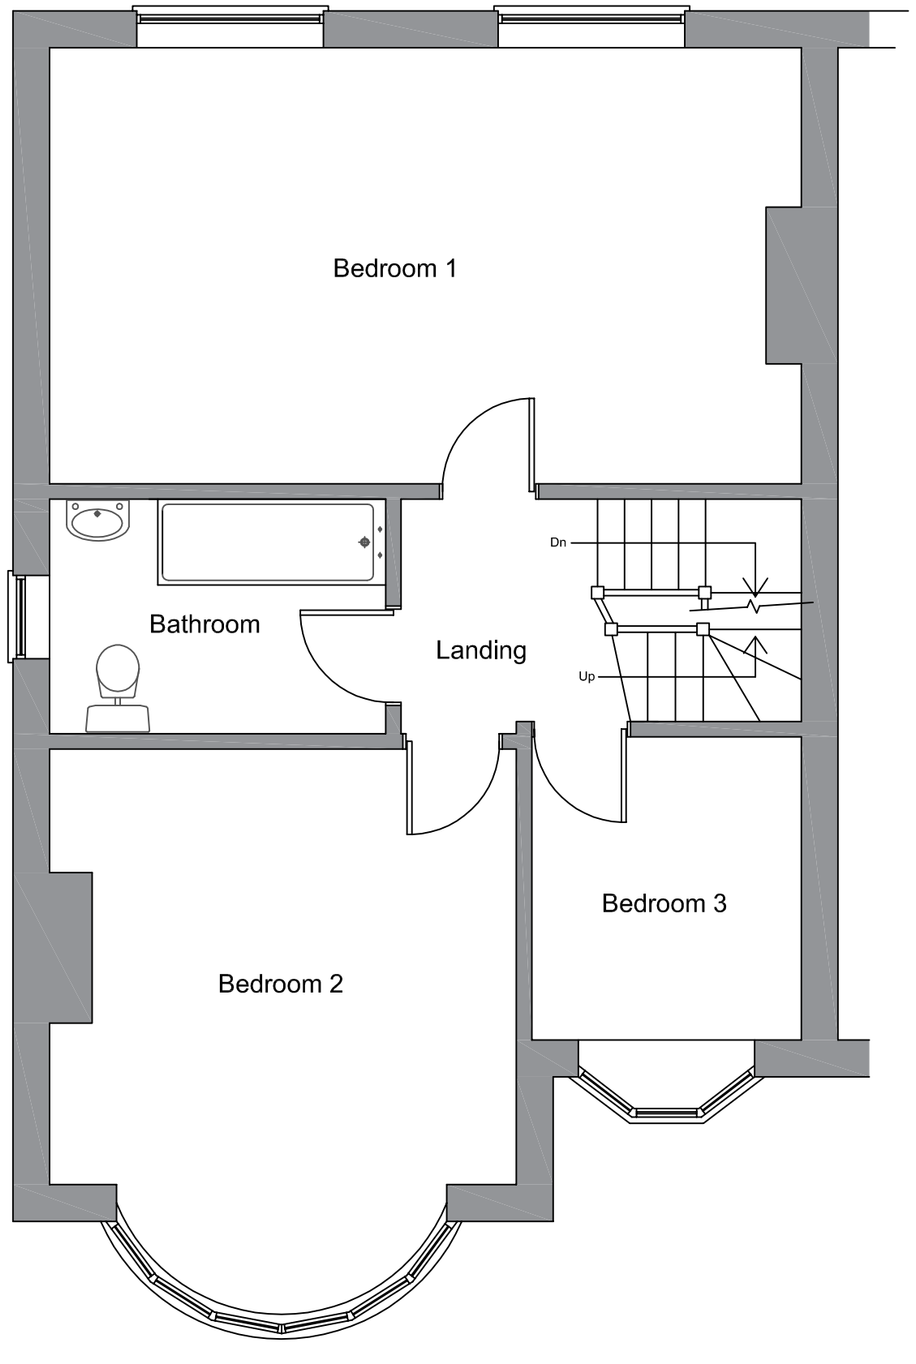

Proposed First Floor Plan (Scale 1:50)

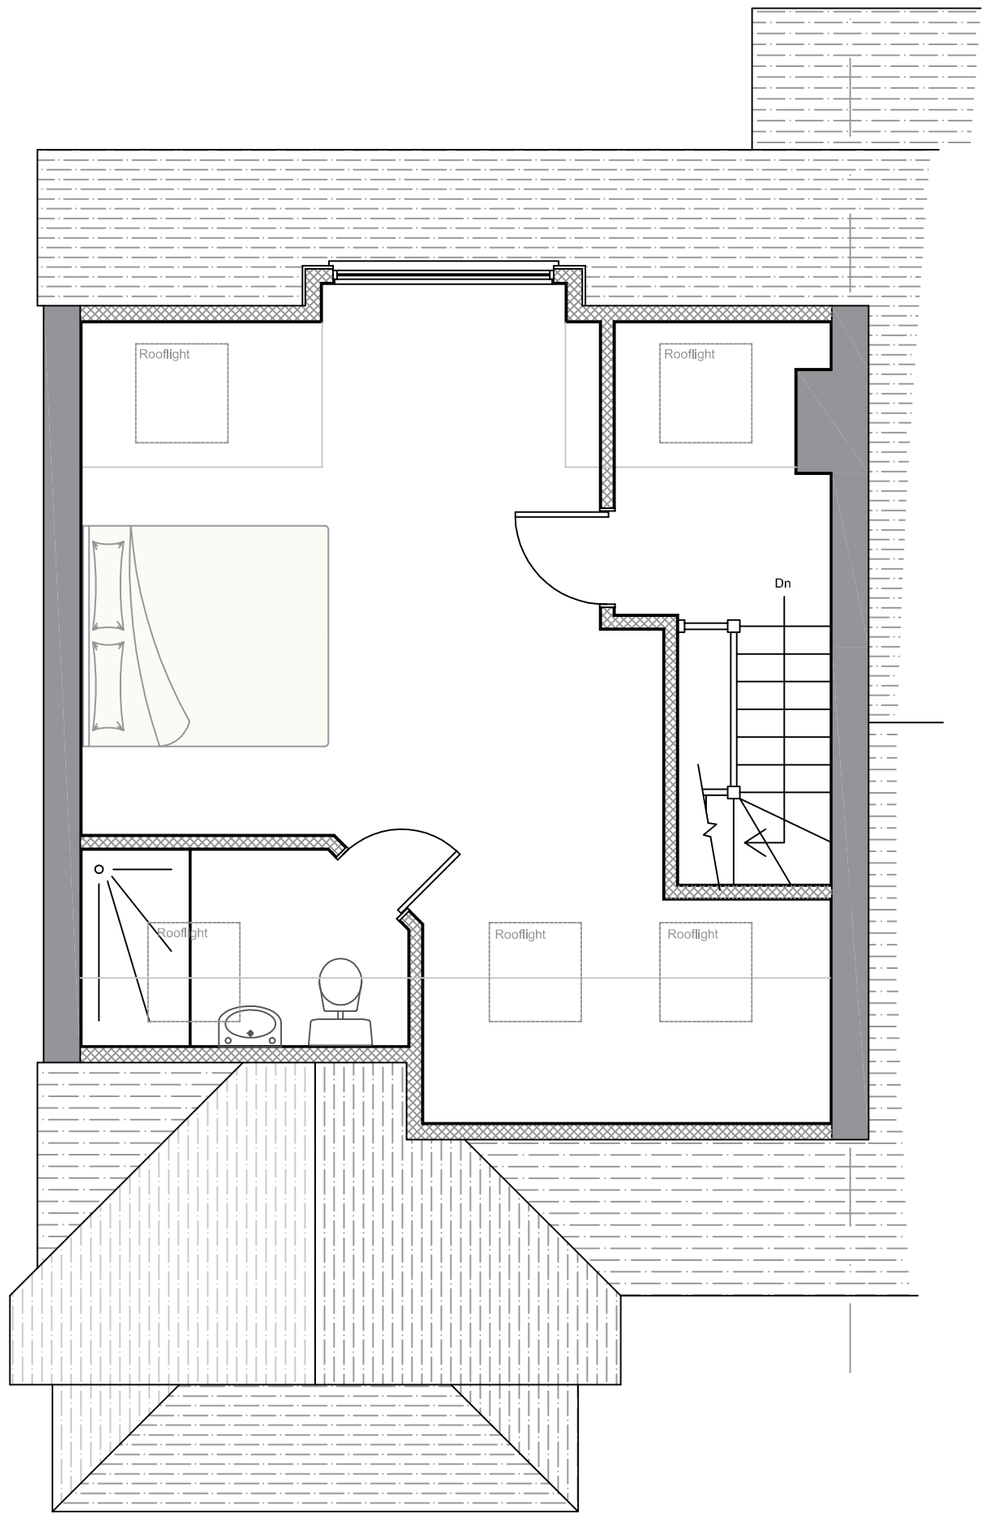

Proposed Second Floor Plan (Scale 1:50)

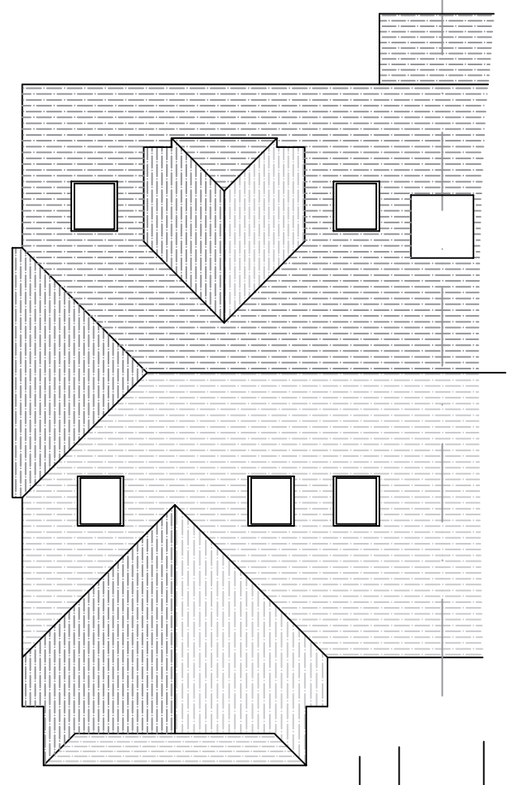

Proposed Roof Plan (Scale 1:100)

Scale Bar (1:50)
0m 5m

Scale Bar (1:100)
0m 5m 10m

revisions

DOWNSVIEW
ASSOCIATES
Chartered Surveyors
Little Acorns, Hampers Lane, Storrington,
West Sussex, RH20 3HZ
Tel: 01903 746367 Mob: 7525 844965
Email: mail@downsview-surveyors.co.uk
RICS

address
Steve Allen
188 Old Shoreham Road
Shoreham By Sea
West Sussex

project
Proposed Loft Conversion

title
Propsoed Layouts and elevations

scale:	date:	revision:
As noted @ A2	March 2018	

drawing number
2018.216.02