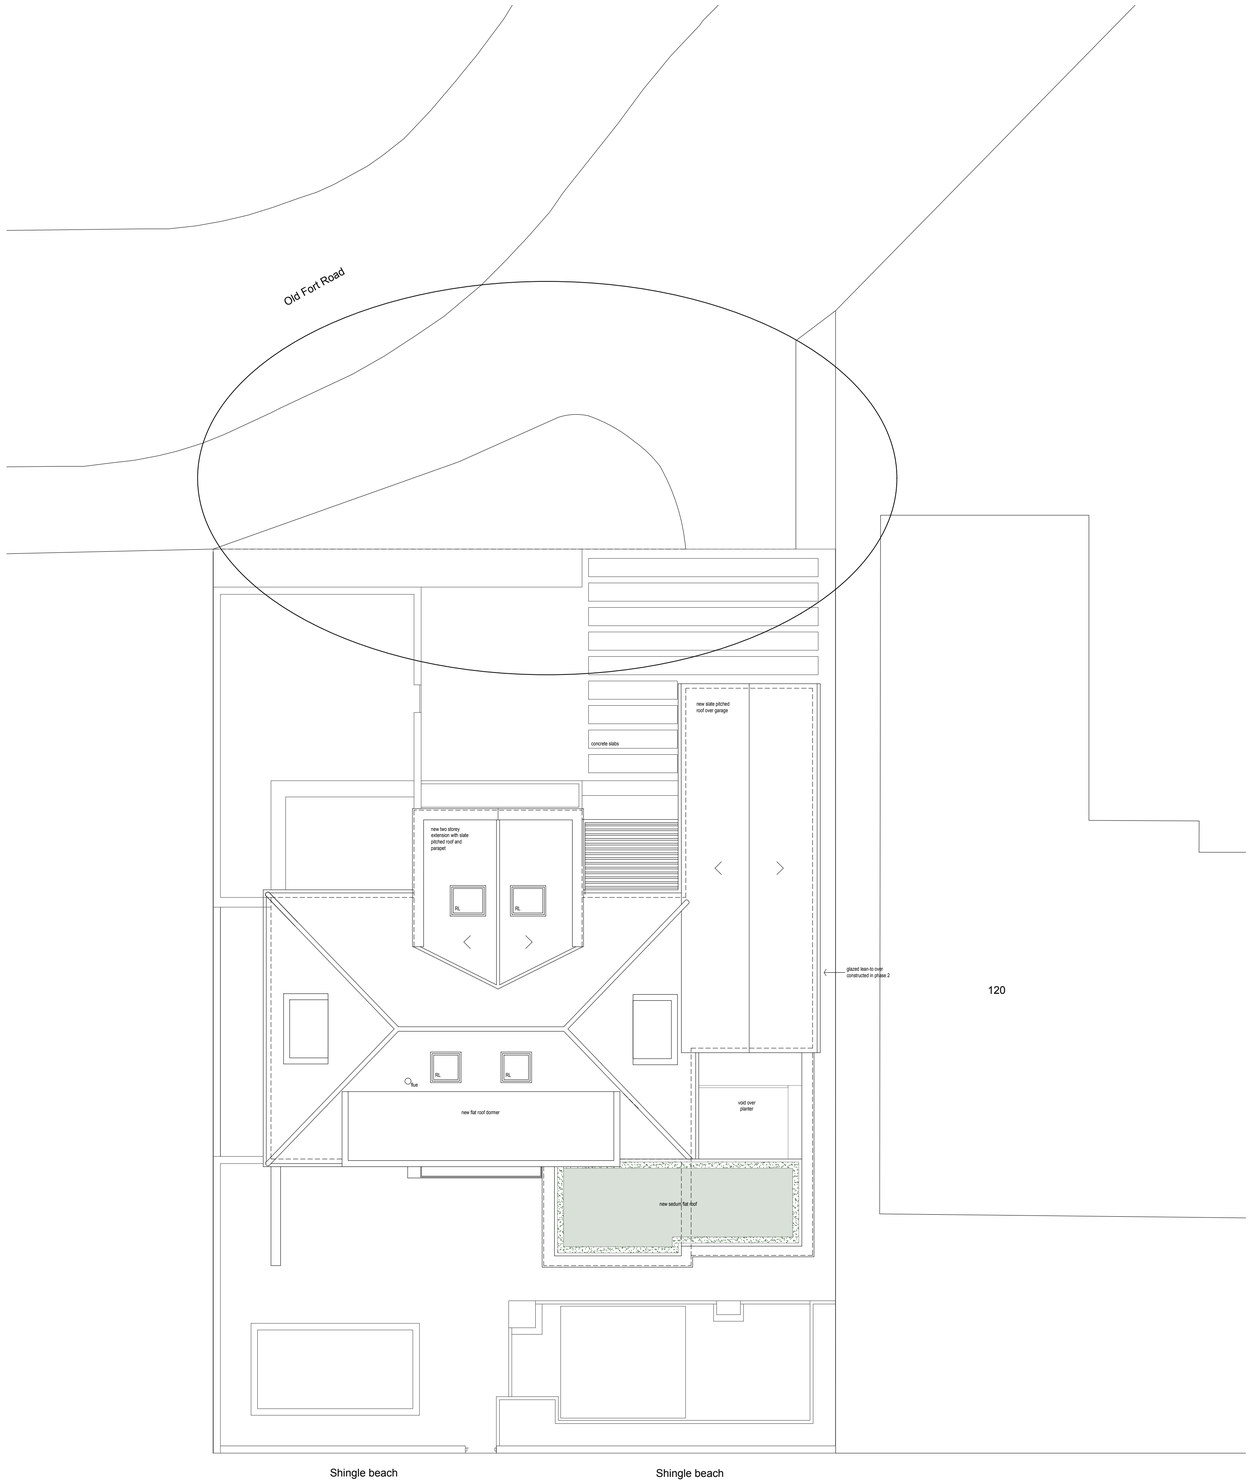


Proposed Site / Roof Plan 1:100

n

0 2.5 5 7.5 10

scale in metres 1:100

amendments				
rev.	date	comment	auth	chkd.
A	18.06.24	Minor amendment to highway as bubbled.	ES	GI

client
Heather Gratton

drawing number
0710.PL.002

revision
A

project
118 Old Fort Road
Shoreham By Sea
BN43 5HL

drawing title
Propsed Site / Roof Plan
PLANNING

drawn by	checked by	riba work stage	date	scale/original sheet size
M.B / E.S	G.I	3	Feb '24	1:100 @ A1

www.abir.co.uk studio@abirarchitects.co.uk
Unit 1, Beta House, St John's Road, Hove, BN3 2FX, United Kingdom
Hove +44 (0)1273 724 384
Company No 06877117 VAT No 971 4147 17

© ABIR Architects Ltd. Check all dimensions on site before work is undertaken. All goods, materials and workmanship to conform with current building regulations, BSS and COP's.

ABIR architects

RIBA Chartered Practice