
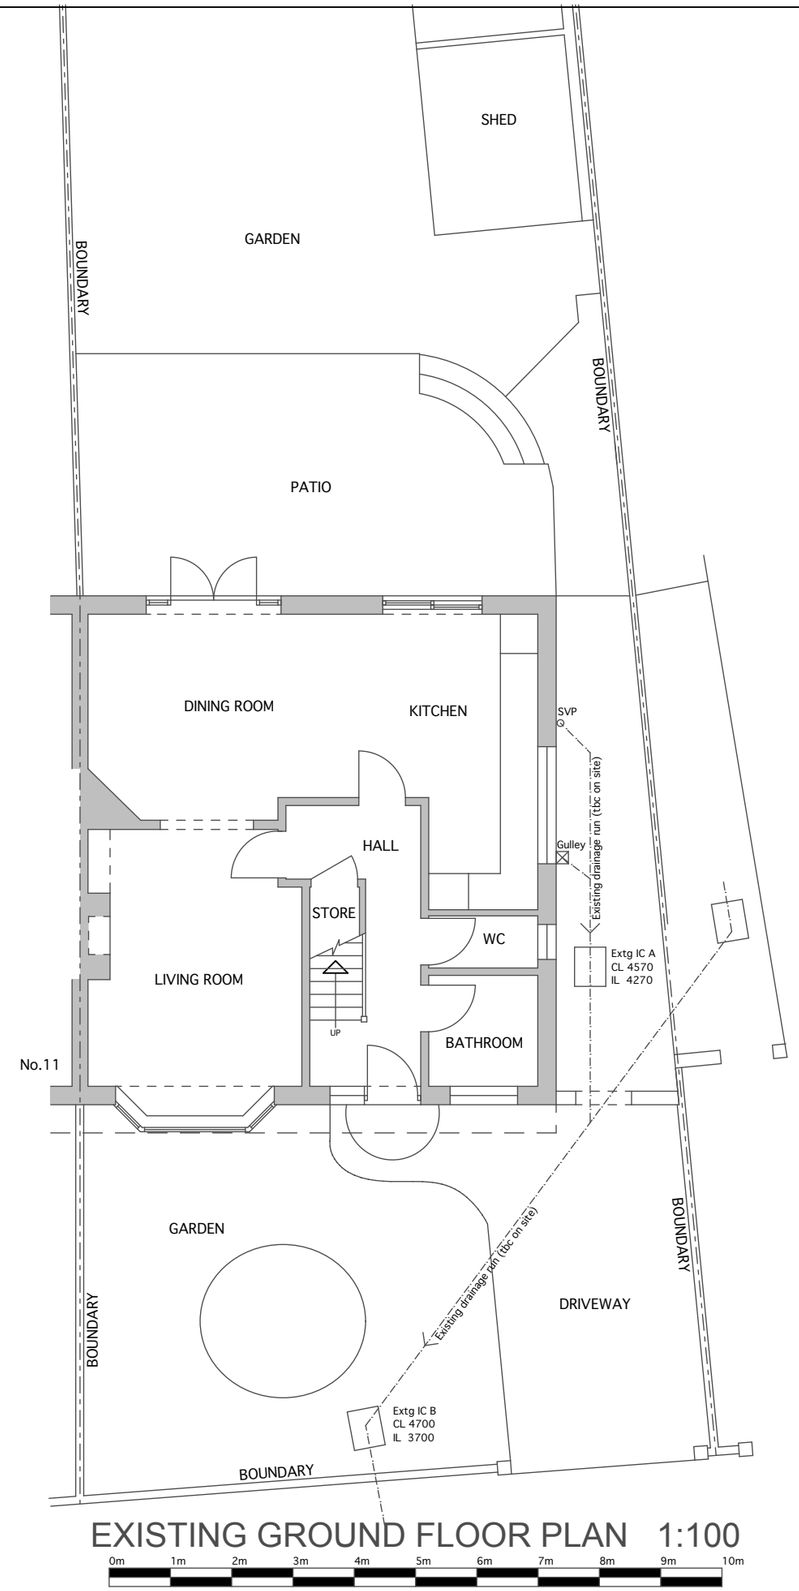



EXISTING GROUND FLOOR PLAN 1:100

0m 1m 2m 3m 4m 5m 6m 7m 8m 9m 10m

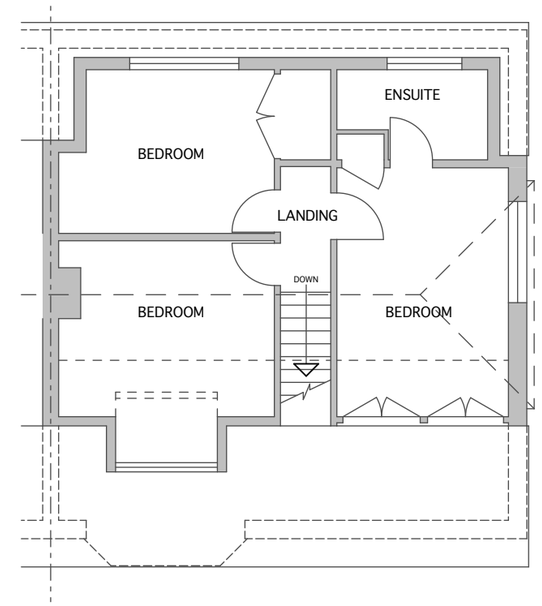


EXISTING FIRST FLOOR/ROOF PLAN 1:100

0m 1m 2m 3m 4m 5m 6m 7m 8m 9m 10m

NORTH

BACS
Beckett Architectural & Consultancy Services Ltd
Stuart Beckett, BSc (Hons) ICIOB
Architectural Technician
t: 07879 418520
e: beckettarchitectural@hotmail.com
www.beckettarchitectural.co.uk

Revisions:

Scheme **13 Hawkins Rd, Shoreham-by-Sea, BN43 6TJ**

Title **Existing Floor Plans**

| | |
|---|---|
| Drawn By | SRB |
| Date | NOV 2021 |
| Date plotted | 21/01/2022 |
| Scale | 1:100 @ A3 |
| Drawing Number | **2132-002** |