

project	**extension to** 20 Brook way Lancing BN15 8DG
client	Mr S Weir 20 Brook way Lancing BN15 8DGL
architect	Peter Wilson Hilary Mount Way Lancing BN15 0QD 01903 755765
drawing	scale 1:100 date: 11/5/21 revision 24/01/22
	proposed elevations 2 tp796/15a

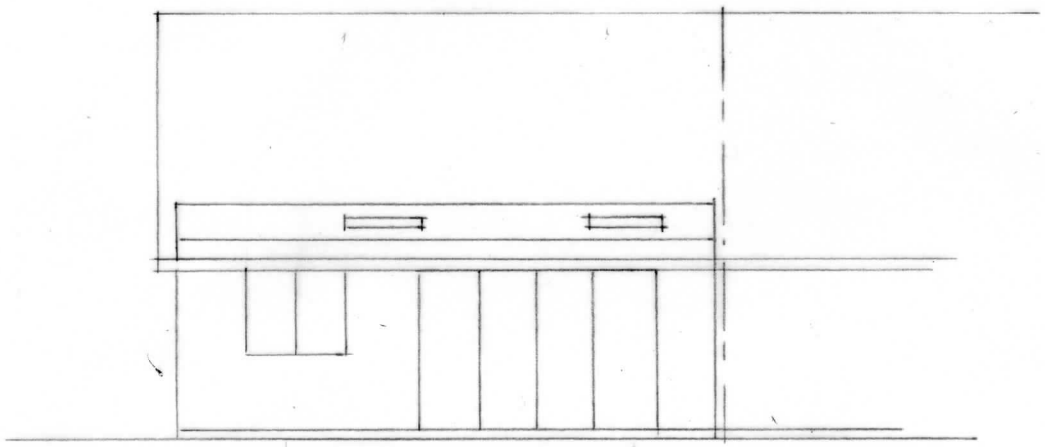

west elevation

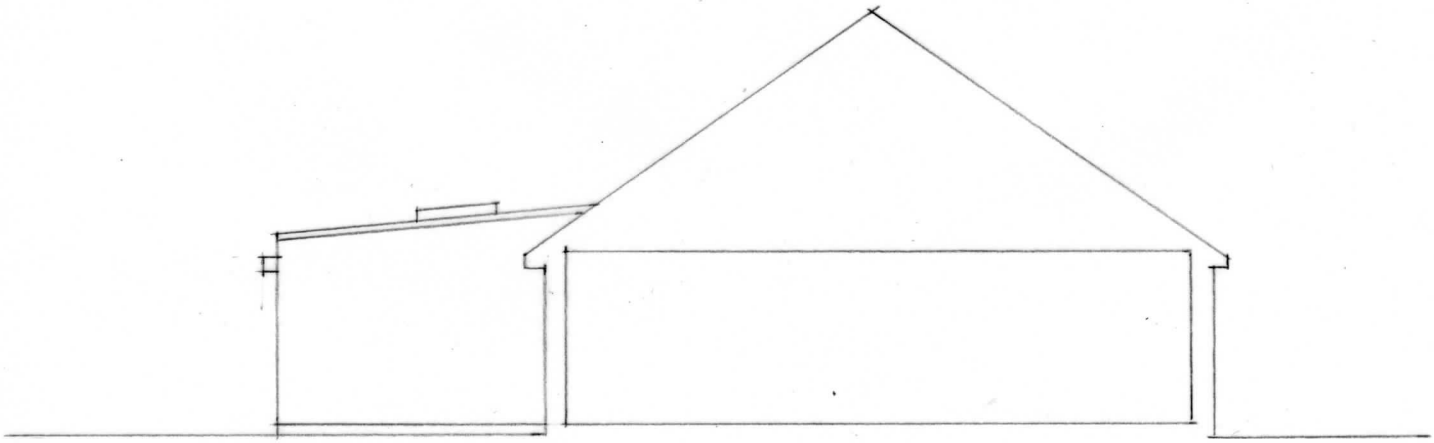

south elevation

5 metres