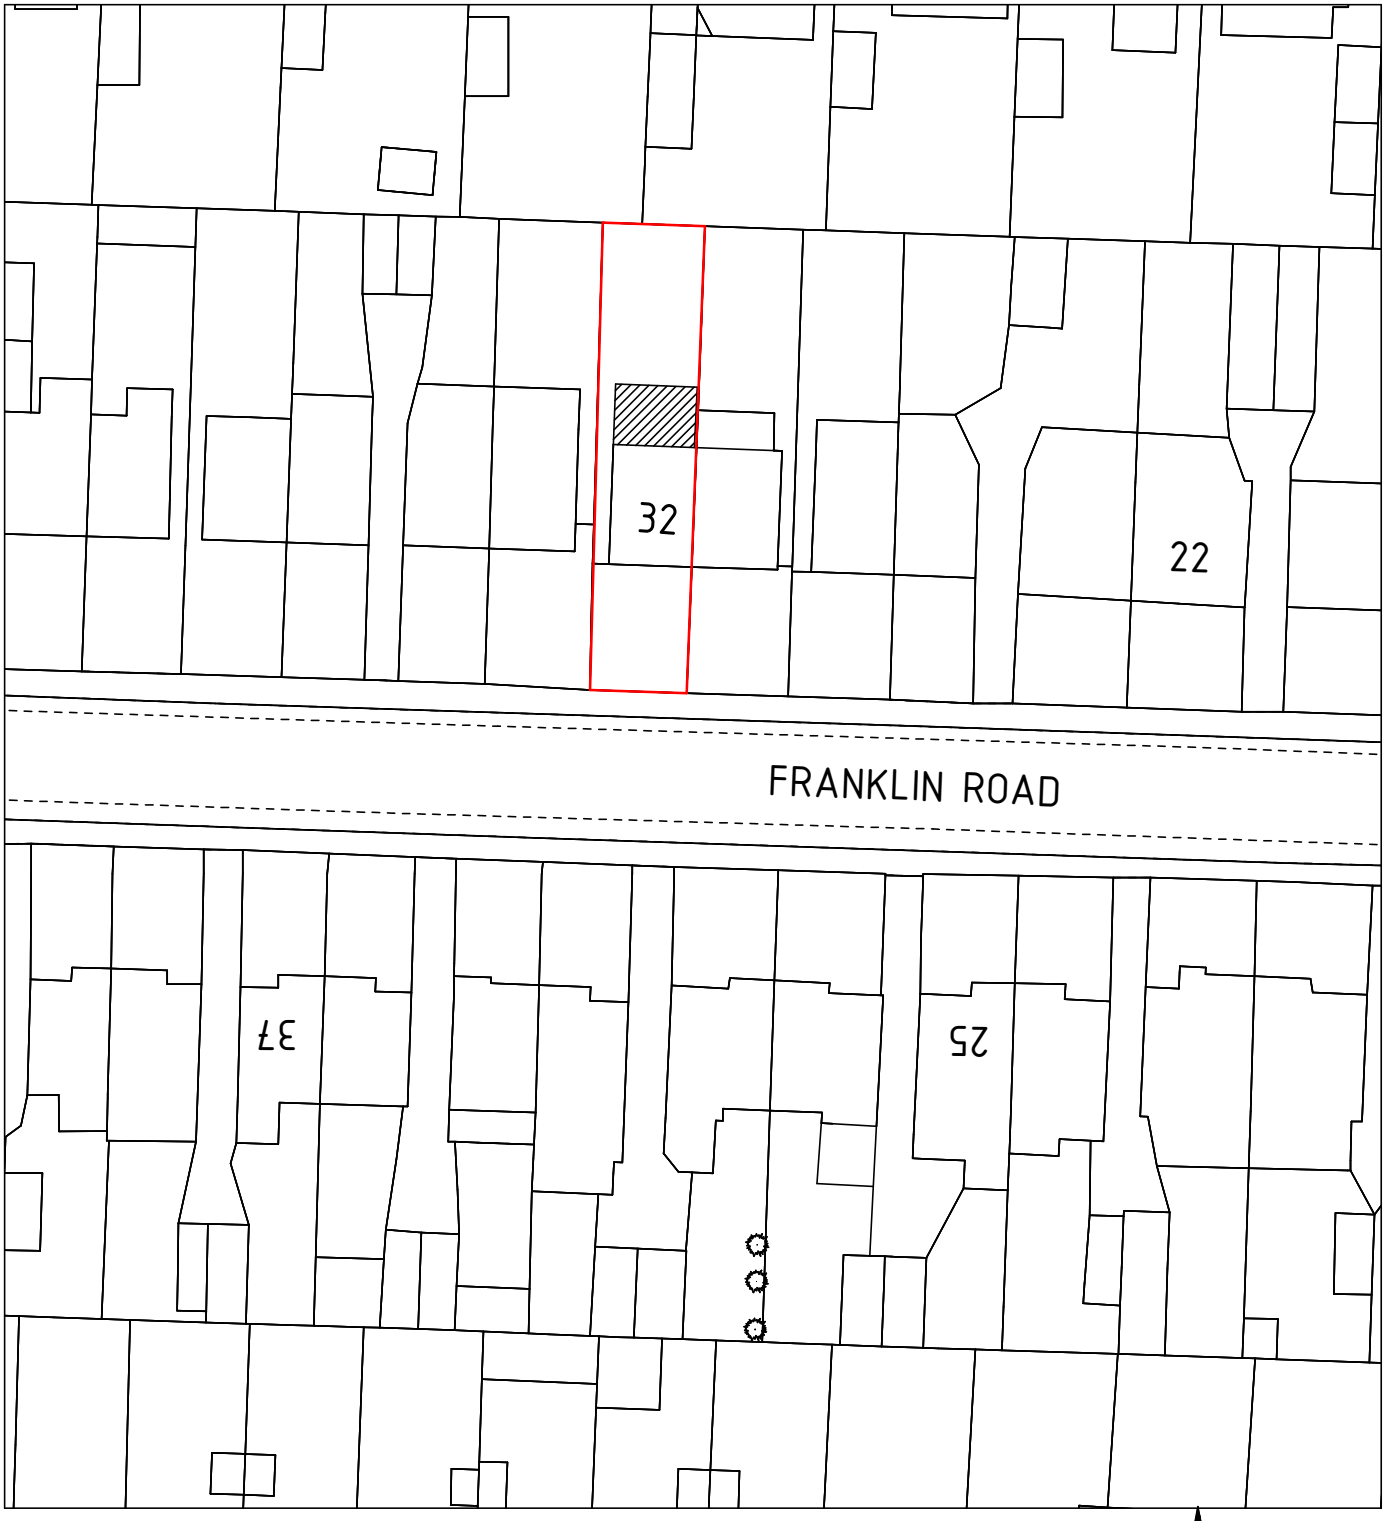

SCALE BARS (metres)

0 10 20 30 40

1:500

BLOCK PLAN

N W E S

ADDRESS: 32 FRANKLIN ROAD
SHOREHAM-BY-SEA

PROJECT: SINGLE STOREY EXTENSION

Phil Brigly BSc (Hons) MBEng
Building Engineer

email: philbrigly@gmail.com
mob: 07966 578180

partner LABC

SCALE: 1:500 DATE: MARCH 2021 DRAWING No: PBP1433/03 DRAWING SIZE: A4 210x297mm