Ground Floor Plan.

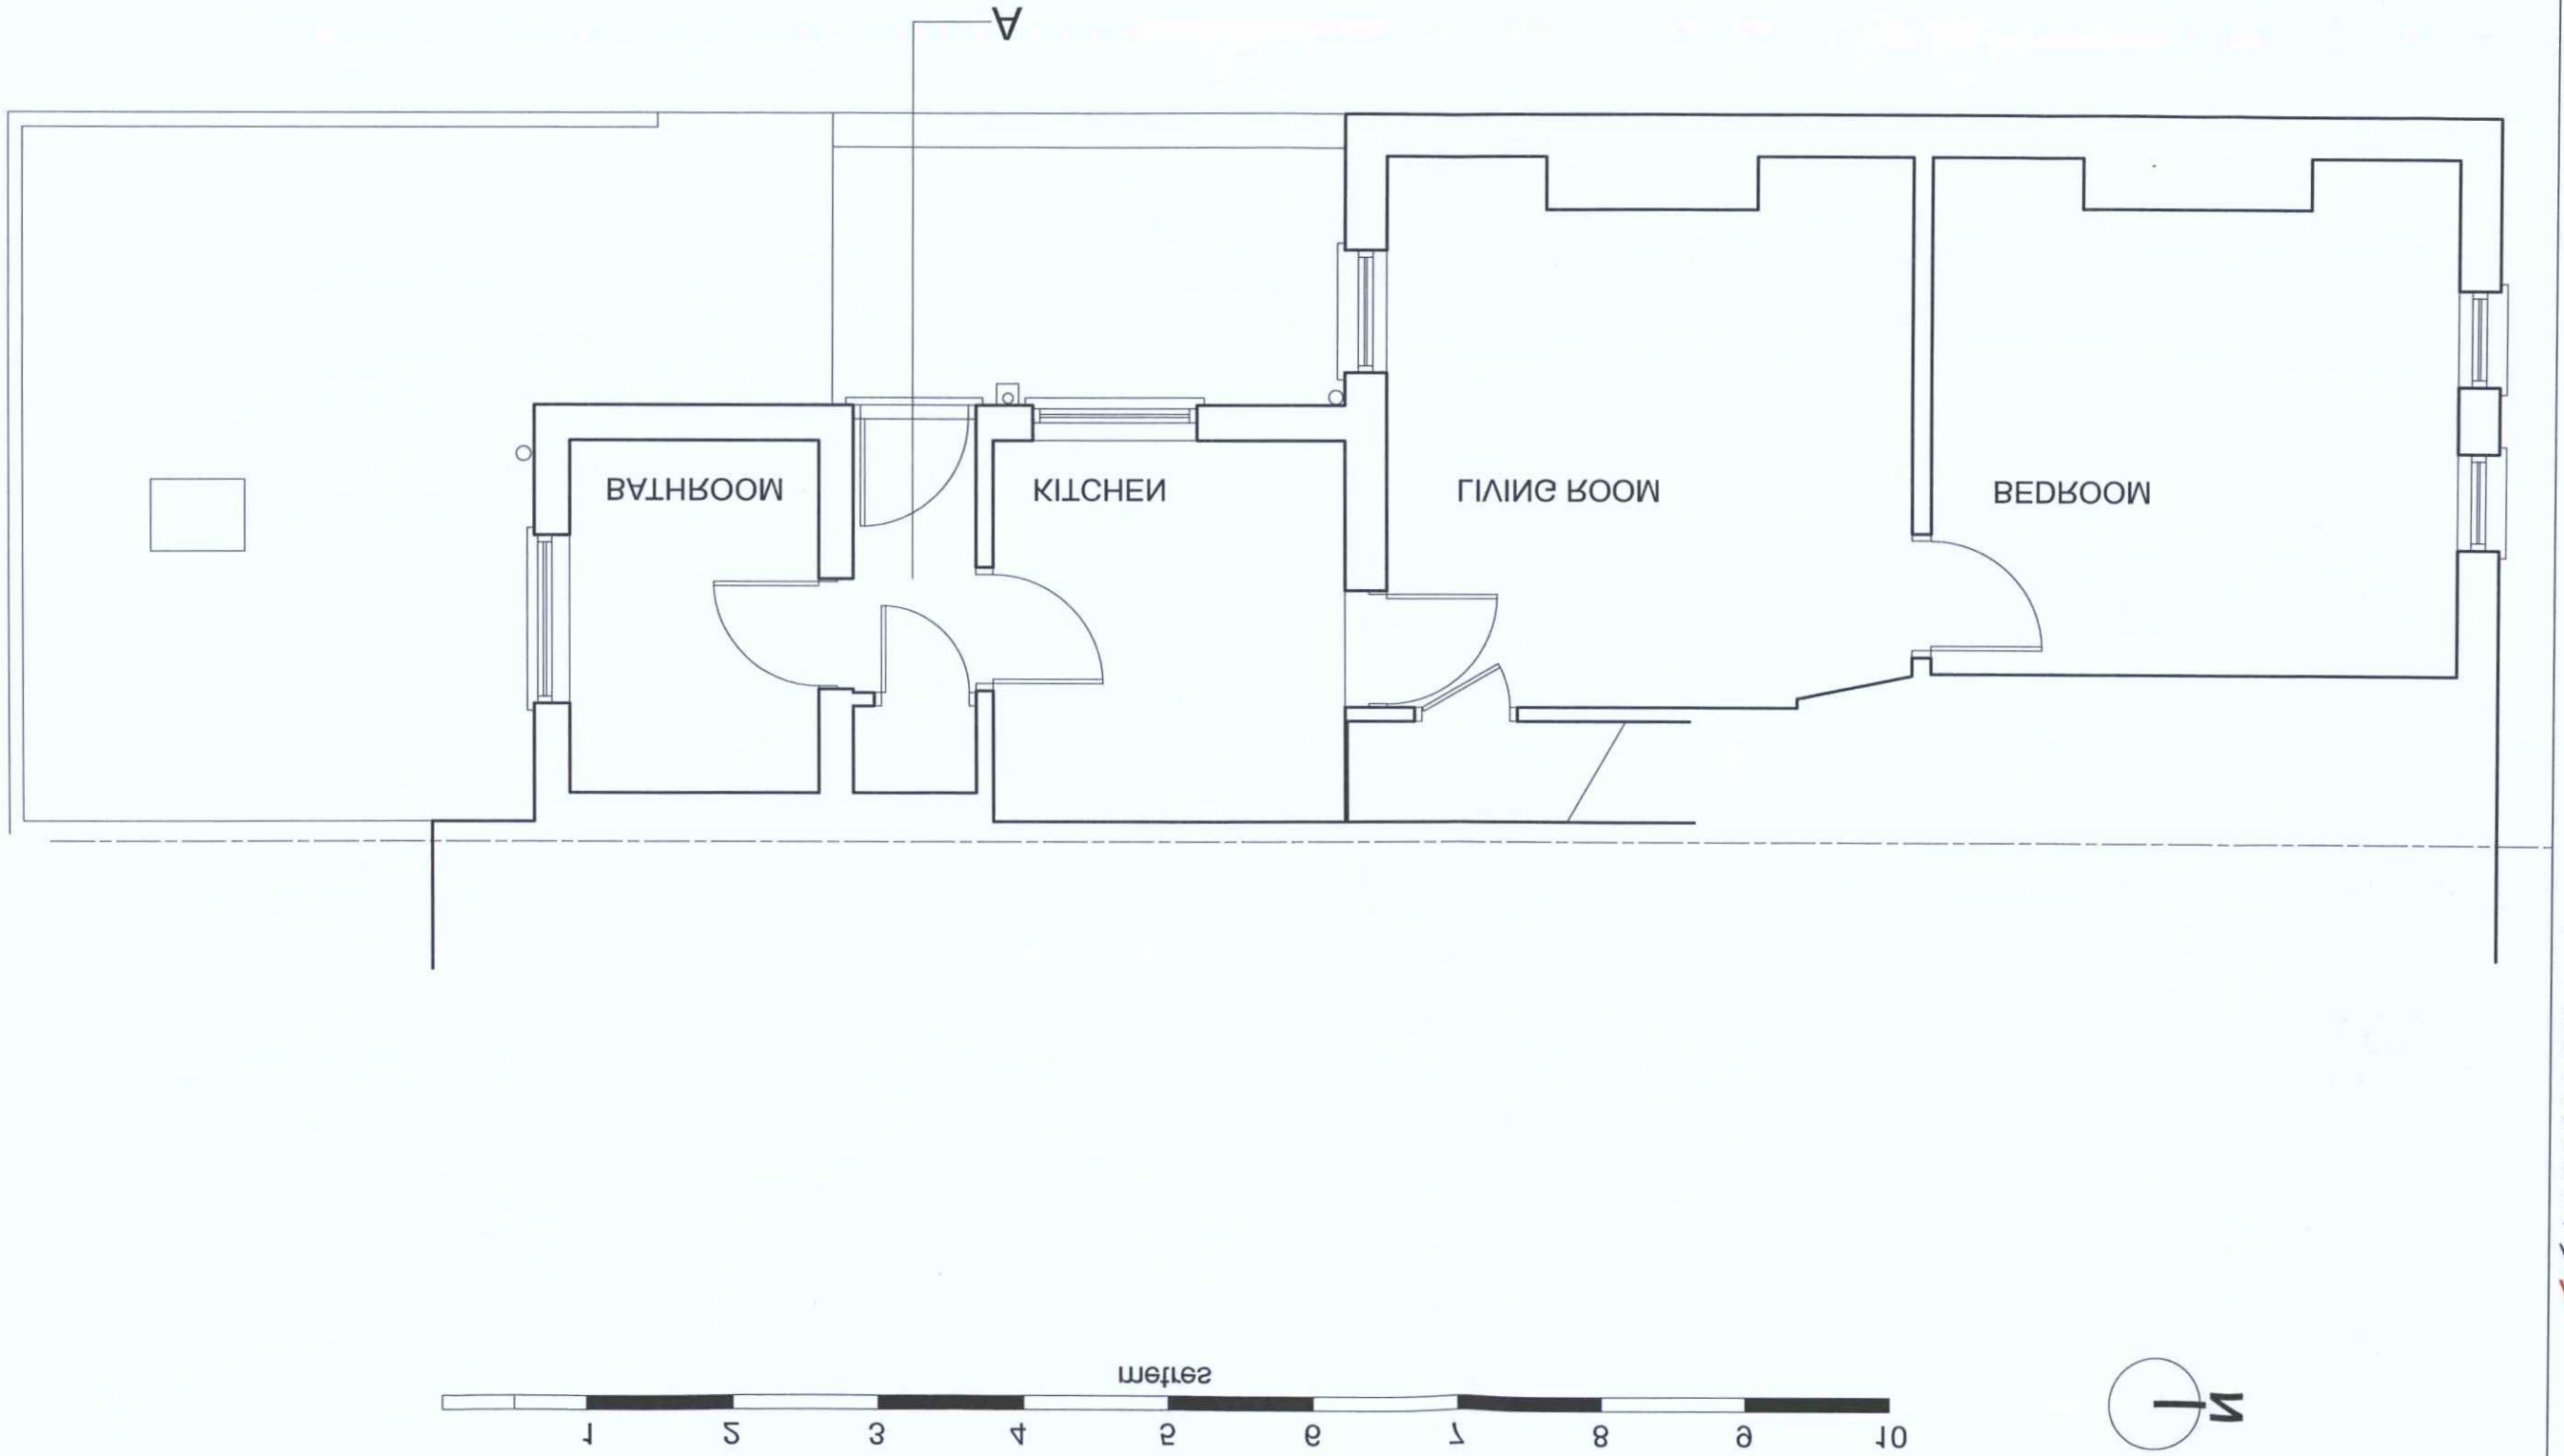

Alexander Partnership
Architectural Practice

Do not scale this drawing.
Read in conjuction with all other relevant consultant's drawings and specification.
Contractor to check all dimensions on site prior to fabrication and report any discrepancies to the Architect.
This drawing is copyright and it must not be reproduced without prior agreement.

NOTES:

GWINTROW & RUDA SERVICES PLANNING SERVICES	
AWDM/ 1135/15	PLAN
28 JUL 2015	DATE
	VALID

CLIENT:
Mr L. Ariaman

LOCATION:
44 Middle Road
Shoreham by Sea.

PROJECT:
Extension & Internal Alterations.

DWG DESCRIPTION:
Floor Plan Existing.

Scale: 1:50 @ A3
Date: June 2015
Drg. No: 01/150619

Alexander Partnership
Campbell House
21 Campbell Road
Brighton, BN1 4QD
Tel: 07802 731745
Email: astevens@alexpart.co.uk