This drawing is copyright and may not be copied or reproduced without the written consent of this practice.

The contractor is responsible for setting out and must check all levels and dimensions prior to work being put in hand.

This drawing should not be scaled. Only written dimensions are to be taken in respect of this project.

The designer is to be immediately notified of any suspect omissions or discrepancies.

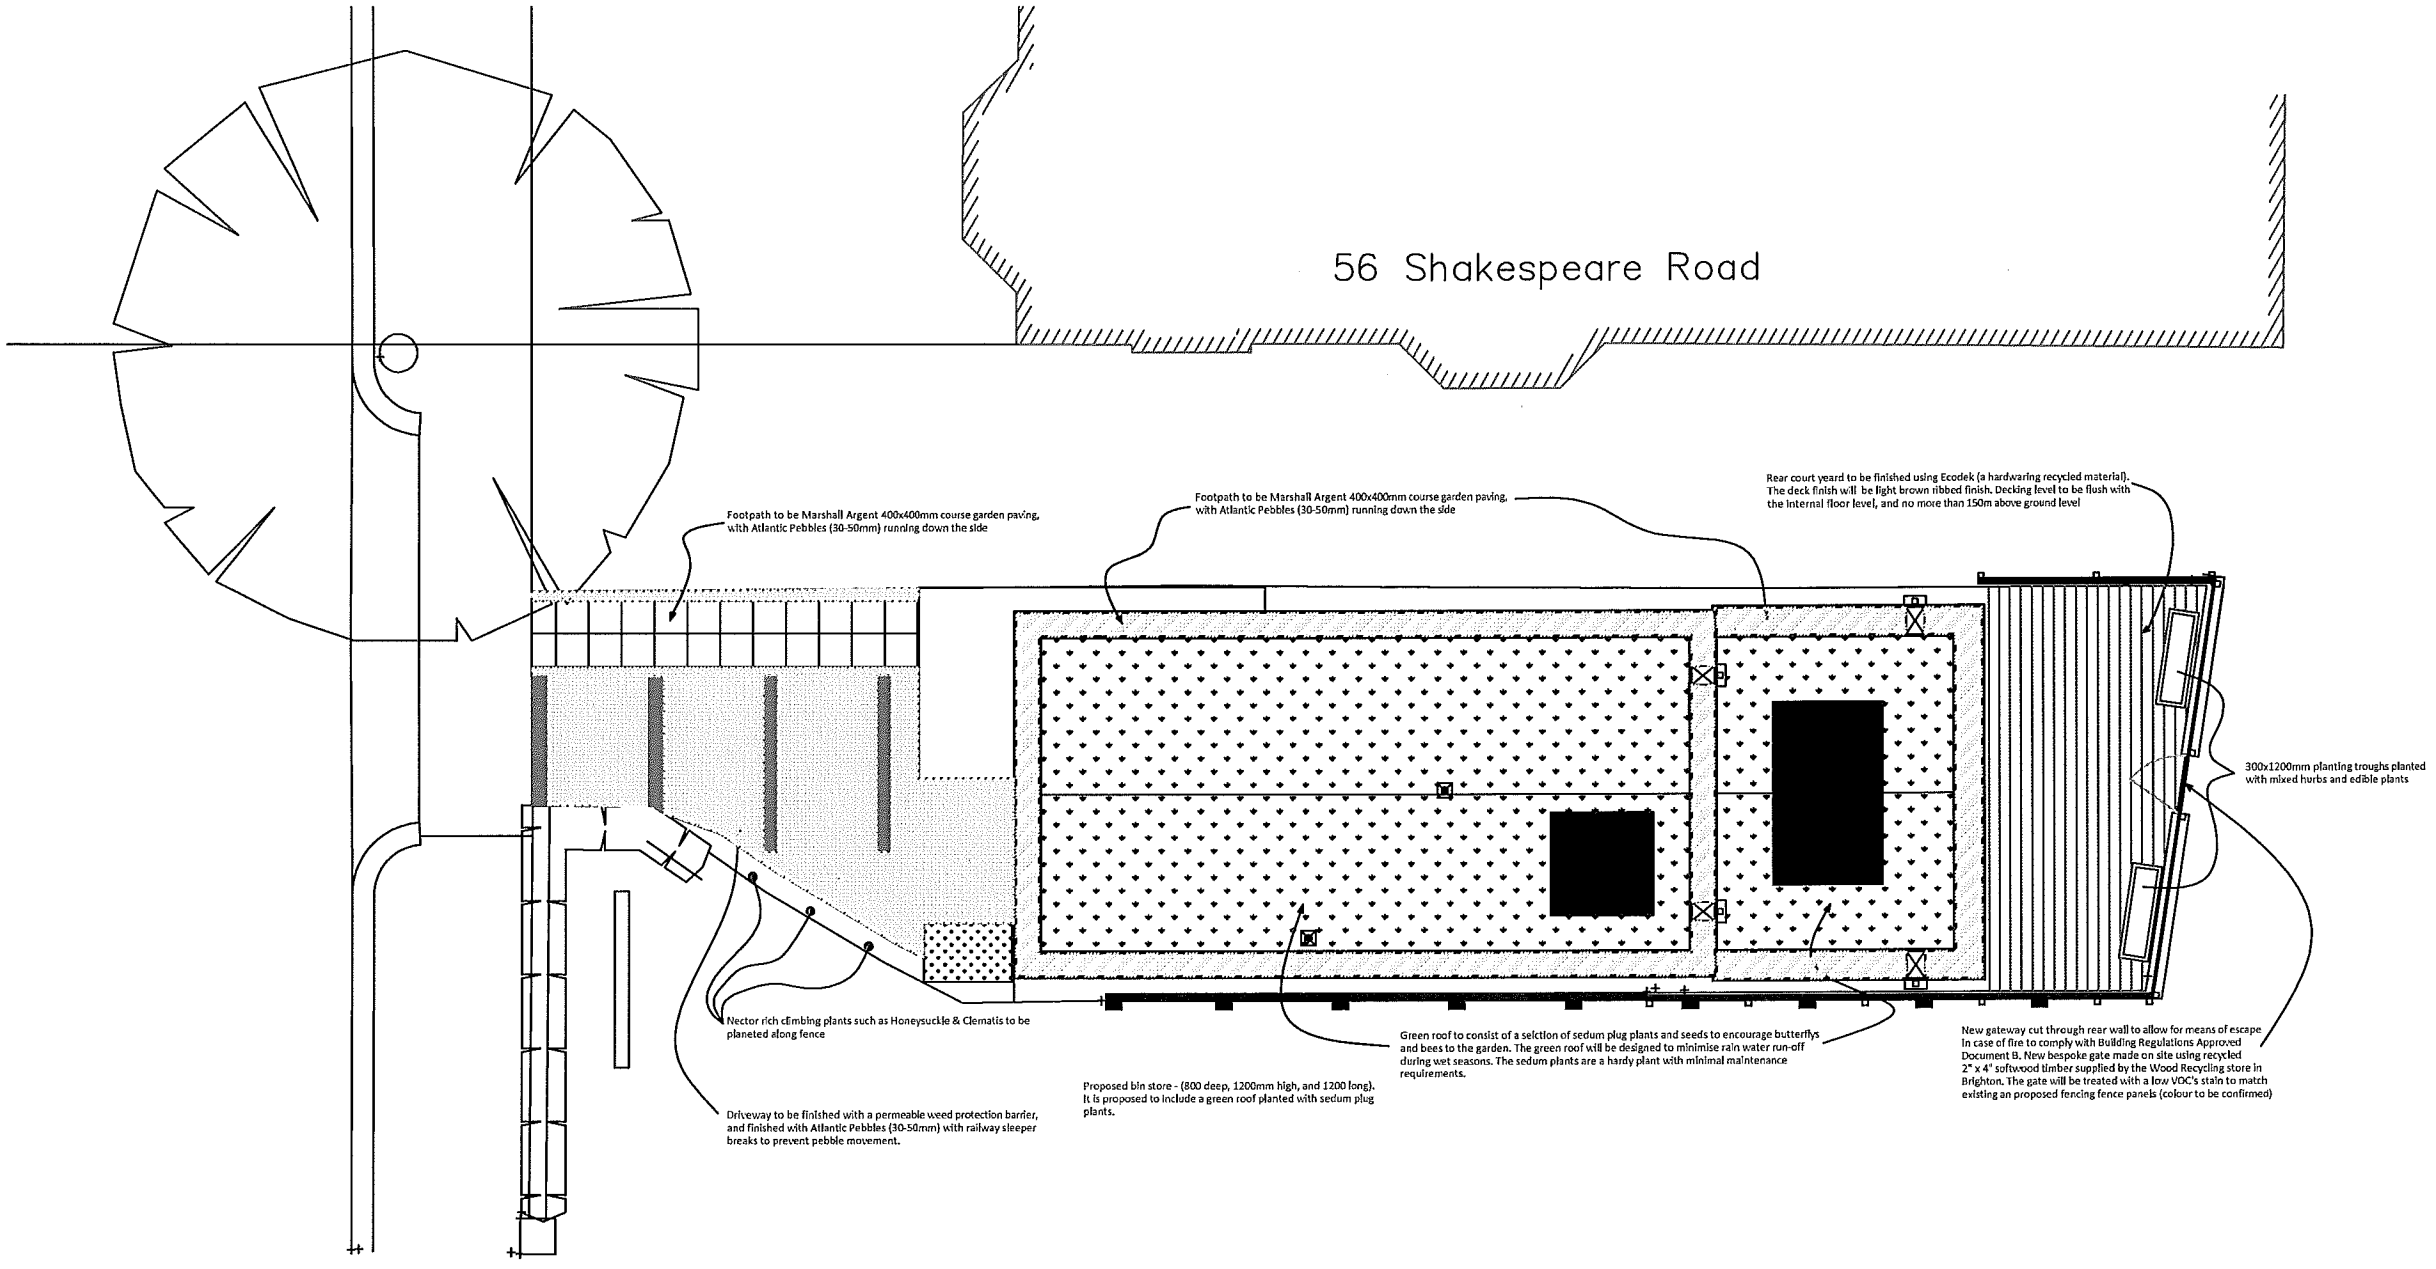

ADUR & WORTHING
PLANNING SERVICES
PLAN ~~AWDM~~ 10/0993/FUL
DATE VALID ~~18.7.14~~
Recd

Copyright **Nuplanet Sustainable Solutions Ltd**

Scale	1:100
DWG No.	2013.WEH.P0002 Rev No.
Date	10 September 2013
Drawn By	CJM

Revision	Date
REV 01 - New bin store added, & ~~additional planting proposed~~	17/07/2014

Project

External finish details
Eco House

Land to the rear of 33-34 St Matthew Rd
Shakespeare Road
Worthing
West Sussex
BN11 4AT

Client

Green Cube Homes

13 Bigwood Avenue, Hove, East Sussex, BN3 6FP
t: **01273 739324** f: **01273 739102**
e: **info@nuplanet.co.uk**
w: **www.nuplanet.co.uk**