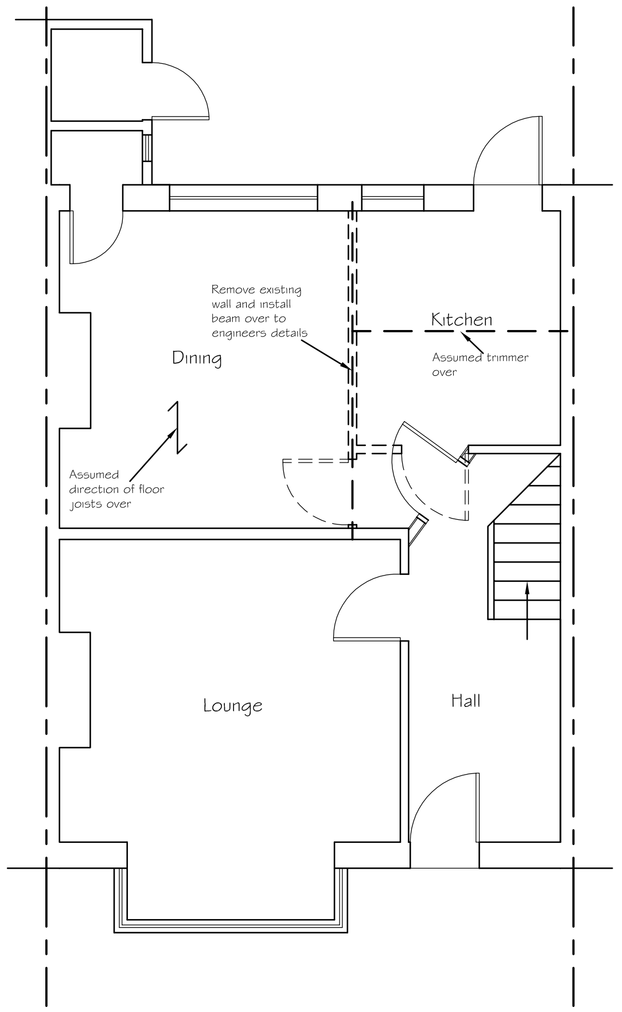

Proposed Floor Plan

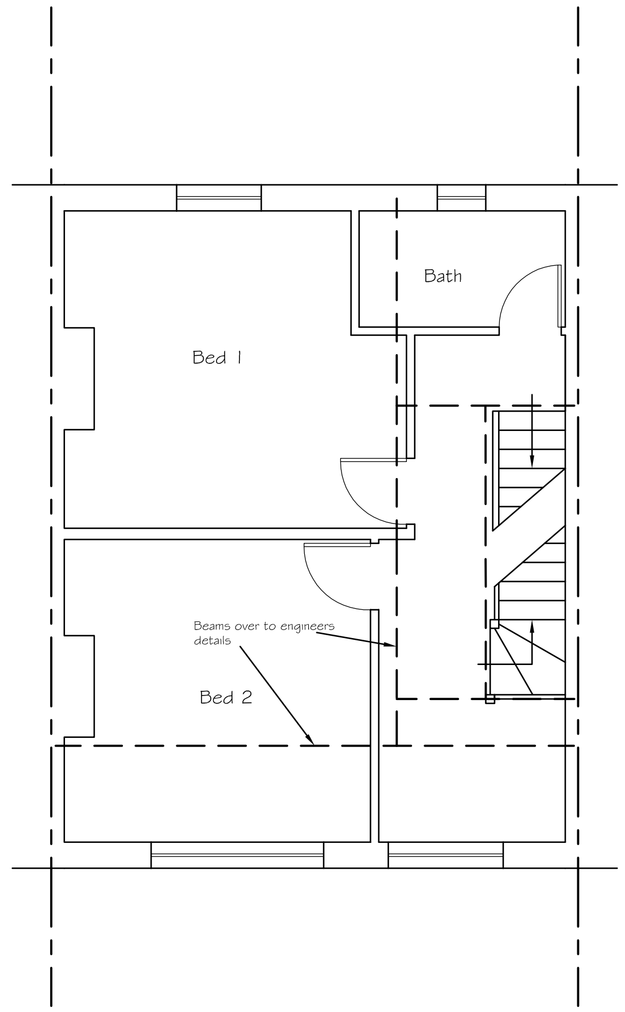

Proposed First Floor Plan

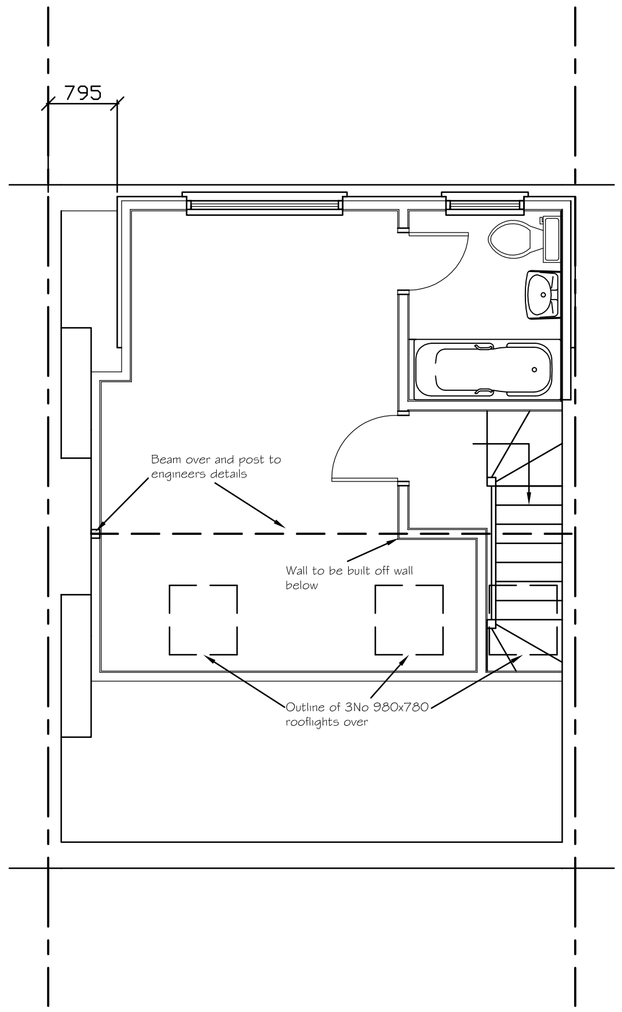

Proposed Second Floor Plan

Volume of dormer =
3.727x2.515x5.280/2 =
24.746m³

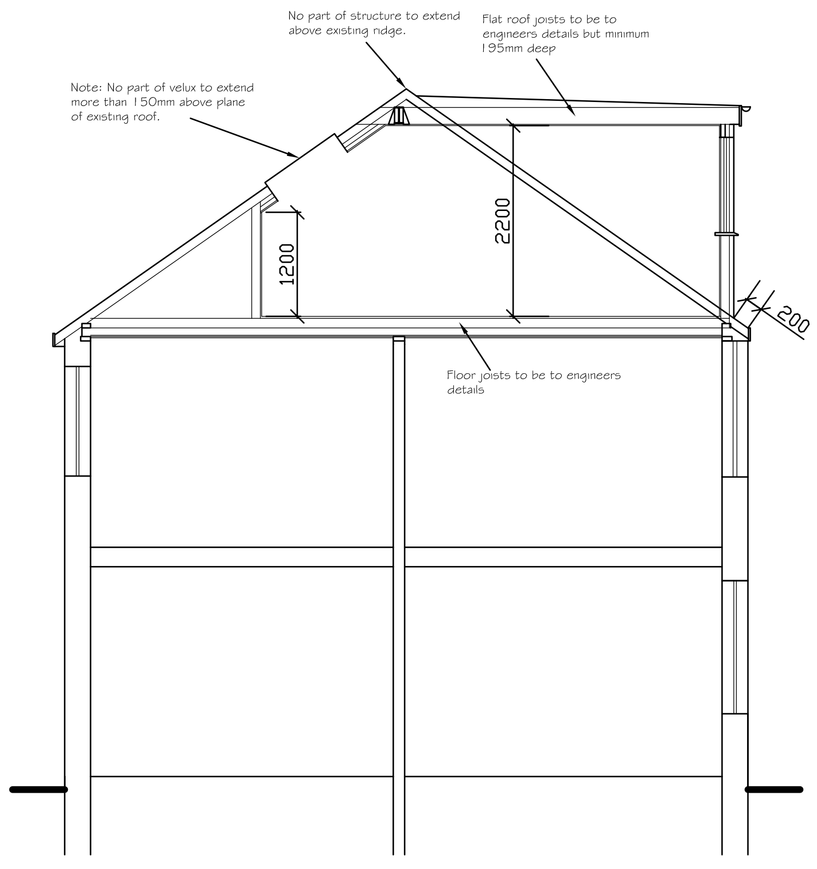

Cross Section

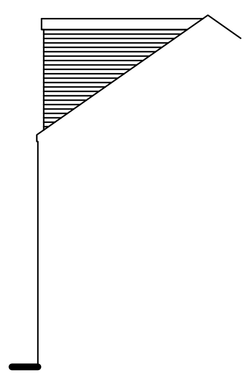

Proposed Side Elevation

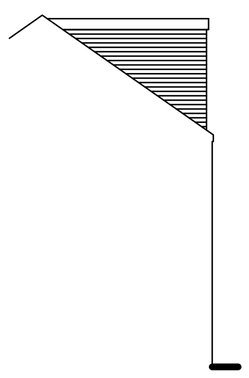

Proposed Side Elevation

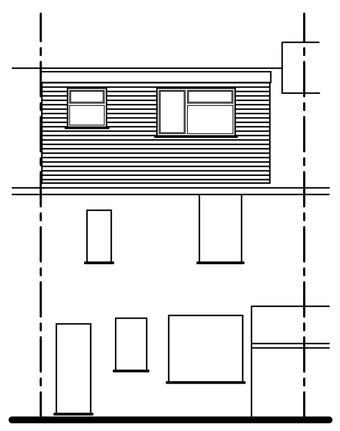

Proposed Rear Elevation

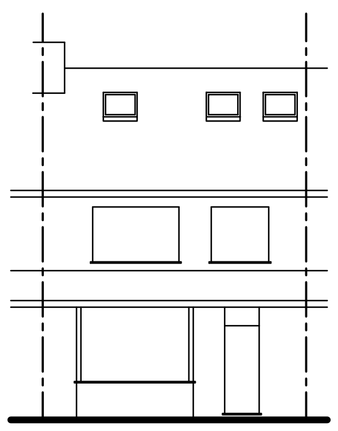

Proposed Front Elevation

Tony Rogers
Building Consultants
Address: 40 Dawn Crescent, Upper Beeding
West Sussex, BN44 3WH
Telephone: 01903 815225 Fax: 01903 815225

Rev.	Date:	Revision Description:

Client: Mr & Mrs c Pyke

Address: 38 Victoria Road
Shoreham
West Sussex
BN43

Project: Proposed room in roof

Scale: 1:50 1:100
Paper Size A1

Date: August 2013

Drawing No: 13/864/01

Drawn By: AWR

Revision: