PLANNING SERVICES

PLAN	AWDM/ 1452/13
DATE VALID	31.1.2014.

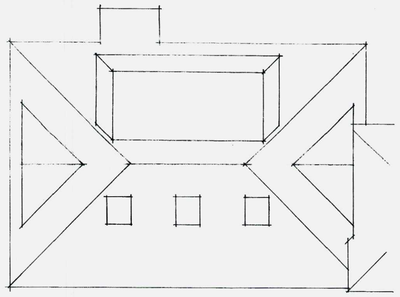

Roof Plan



East Elevation

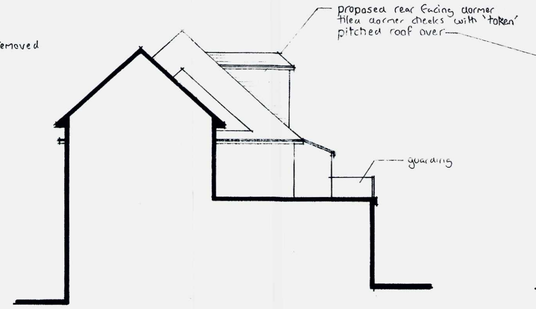

North Elevation

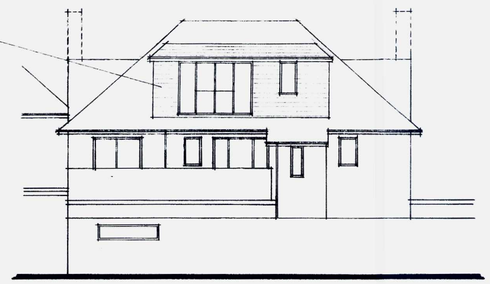

West Elevation

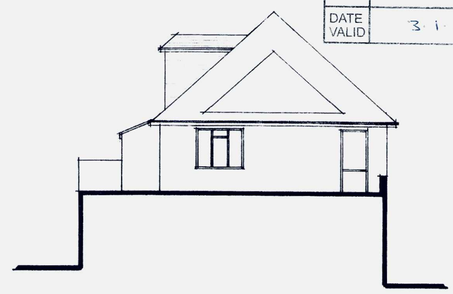

South Elevation

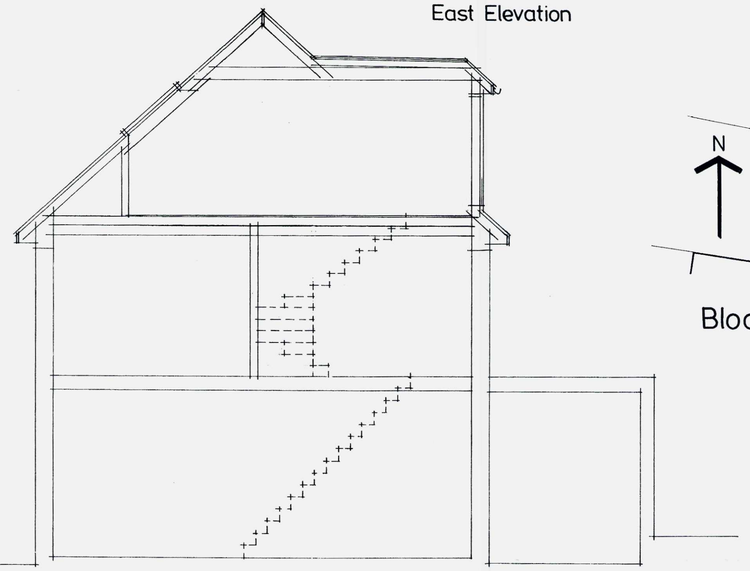

Section

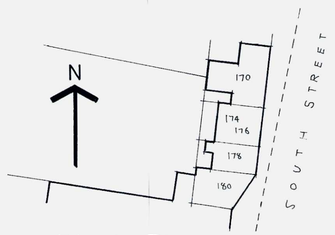

Block Plan 1:500

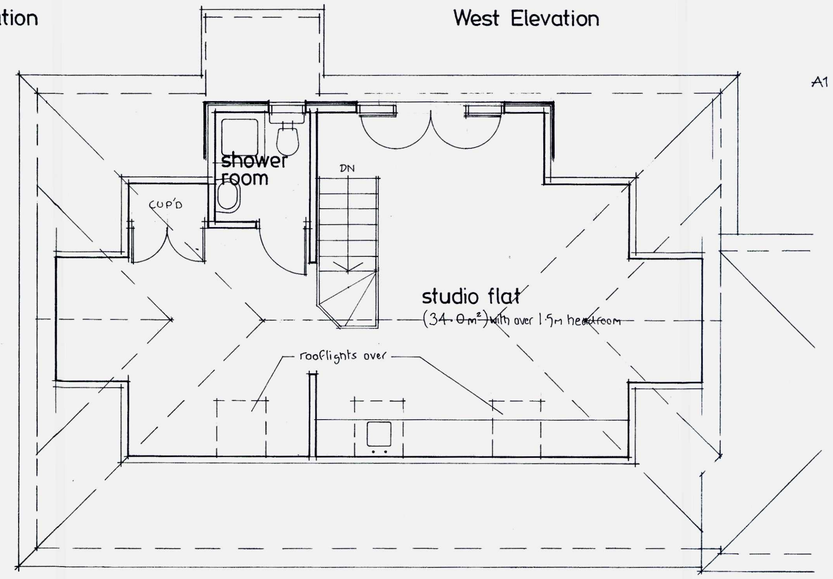

A1 PAPER SIZE SCALE 1:50 0 1 2 3 4 5

1:100 0 1 2 3 4 5 6 7 8 9 10

1:500 0 10 20 30

1:1250 0 10 20 30 40 50

REVISIONS

REV'A' 11.11.13
Dig completed ready for planning application
2nd Floor studio flat layout changed

REV'B' 27.12.13
Second Floor layout amended
Dormer size reduced
Existing roof form to remain.

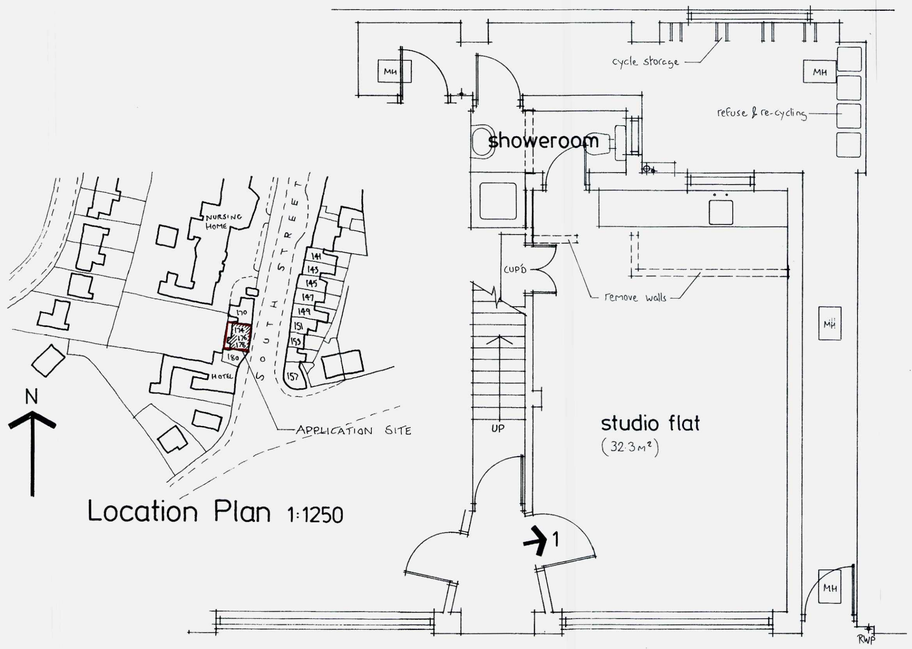

Location Plan 1:1250

Ground Floor Plan

north

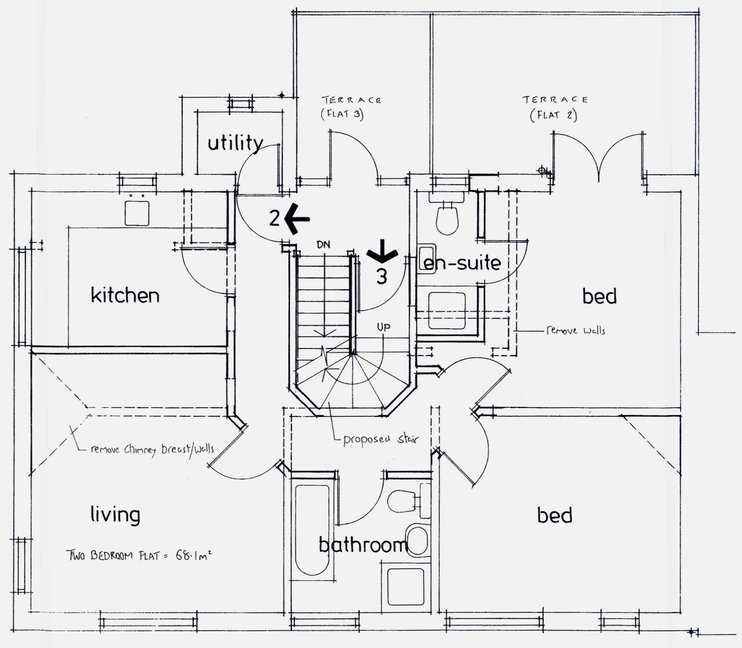

First Floor Plan

Do not scale from this drawing all dimensions must be checked on site. This drawing is the sole copyright of Insite Planning Ltd.

Insite Planning Ltd
5 Beechwood Avenue
Brighton, East Sussex
BN1 8ED
Tel: 01273 558118

Client:

Job:
174-176 South Street
Lancing

Proposed Conversion of Shop and Flat to Two Studio Flats and One Flat

Date: 29.10.13 **Scale:** 1:50, 1:100

Drawing No. 1447/1754 B