

Contractors must check all dimensions on site. Only figured dimensions are to be worked from. Discrepancies must be reported before proceeding. This drawing is copyright. ©

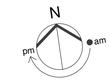

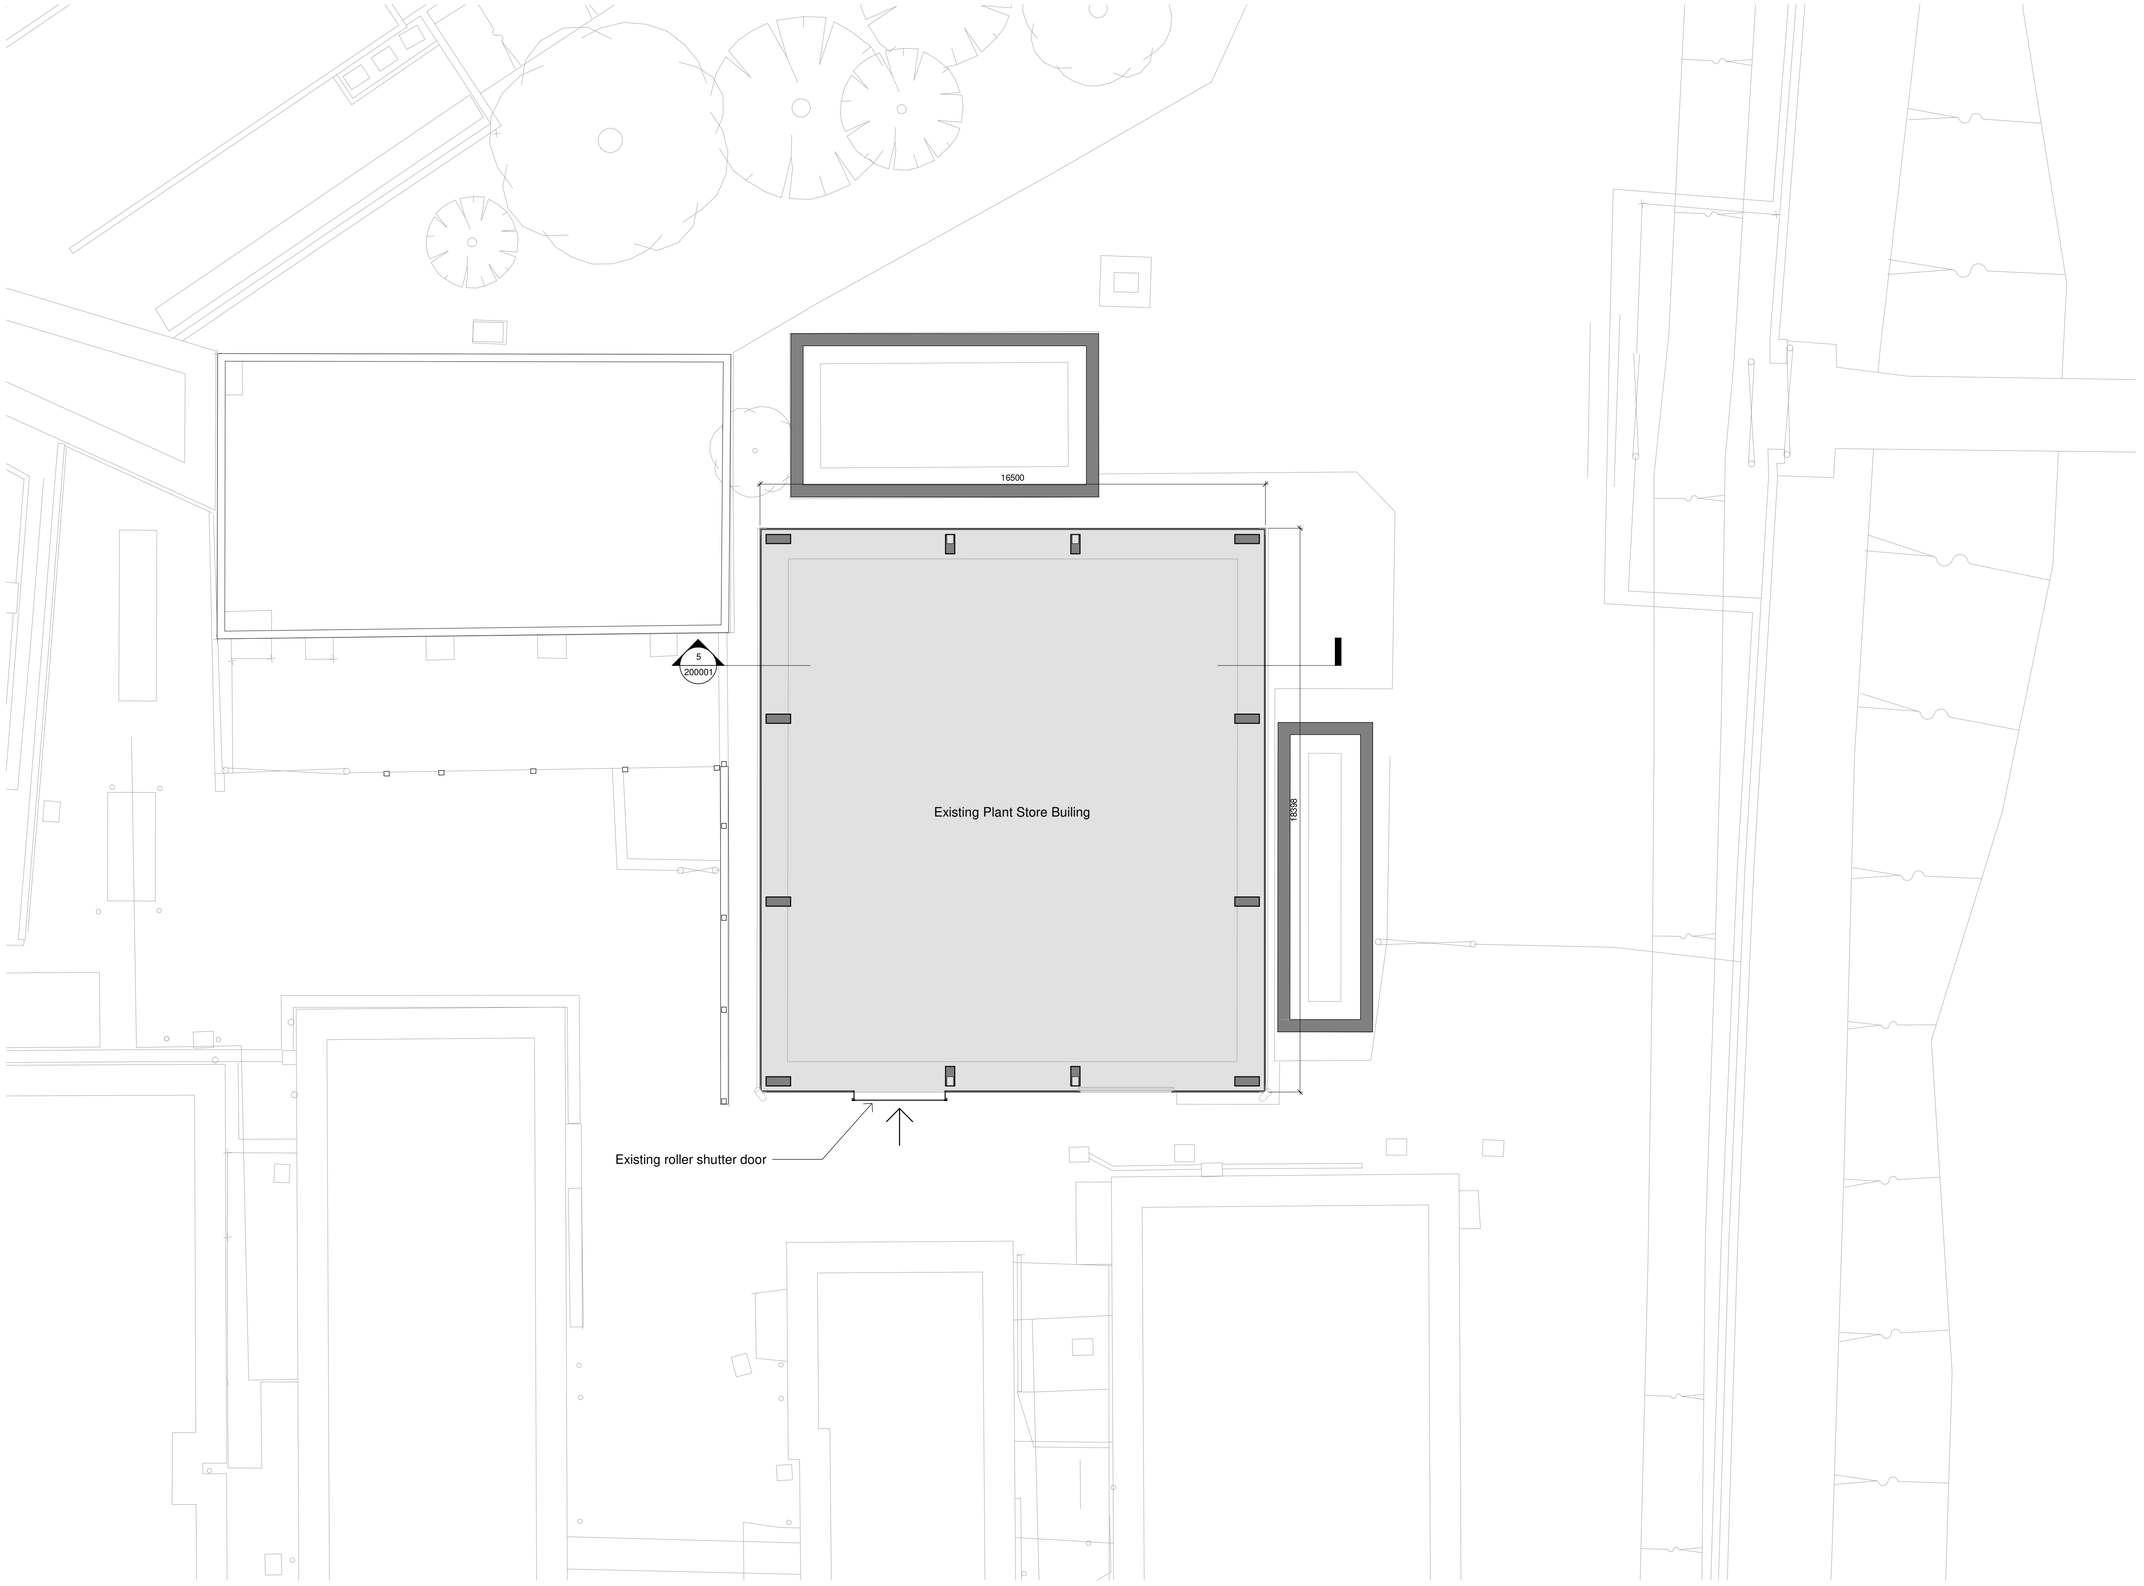

Issue	Date	Revision notes	Drn	Chk'd
P01	30/06/22	First Issue	NP	HY

DKA
DKA The Matt House 17-20 Sydney Buildings Bath BA2 6BZ
T 01225 465701 E info@dka.co.uk W www.dka.co.uk

Client
Ricardo

Project | DKA Project No. | 288112
Plant Store

Drawing Title
Existing Plan

Project	Originator	Volume	Level	Type	Role	Number
288112	DKA	PS	00	DR	A	110001

Description	Status	Revision
Initial status	S0	P01

Scale
1 : 100@A1

0 5m