CDM 2015 Health & Safety Information

This information relates only to 'Significant Hazards' identified on this drawing and is to be read in conjunction with the Designer's Risk Assessment Register.

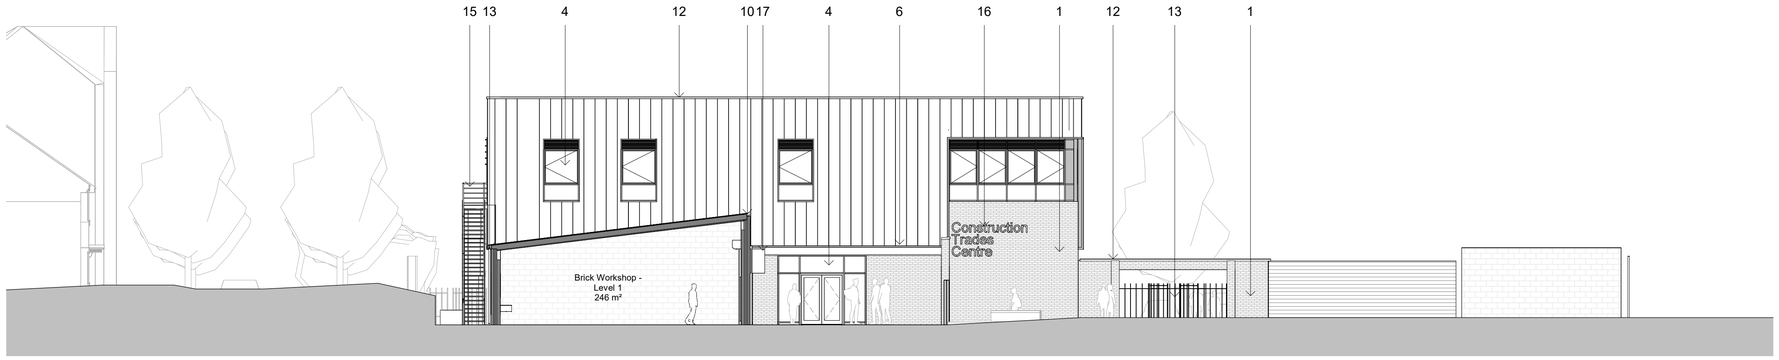

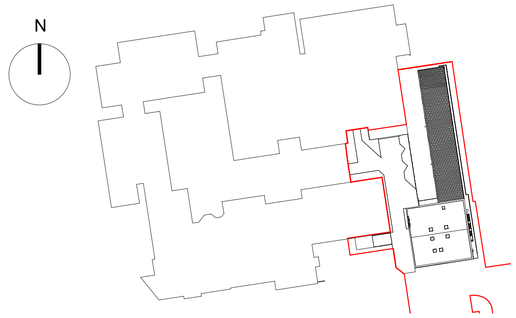

1 North Elevation/Section - Propsosed

1 : 125

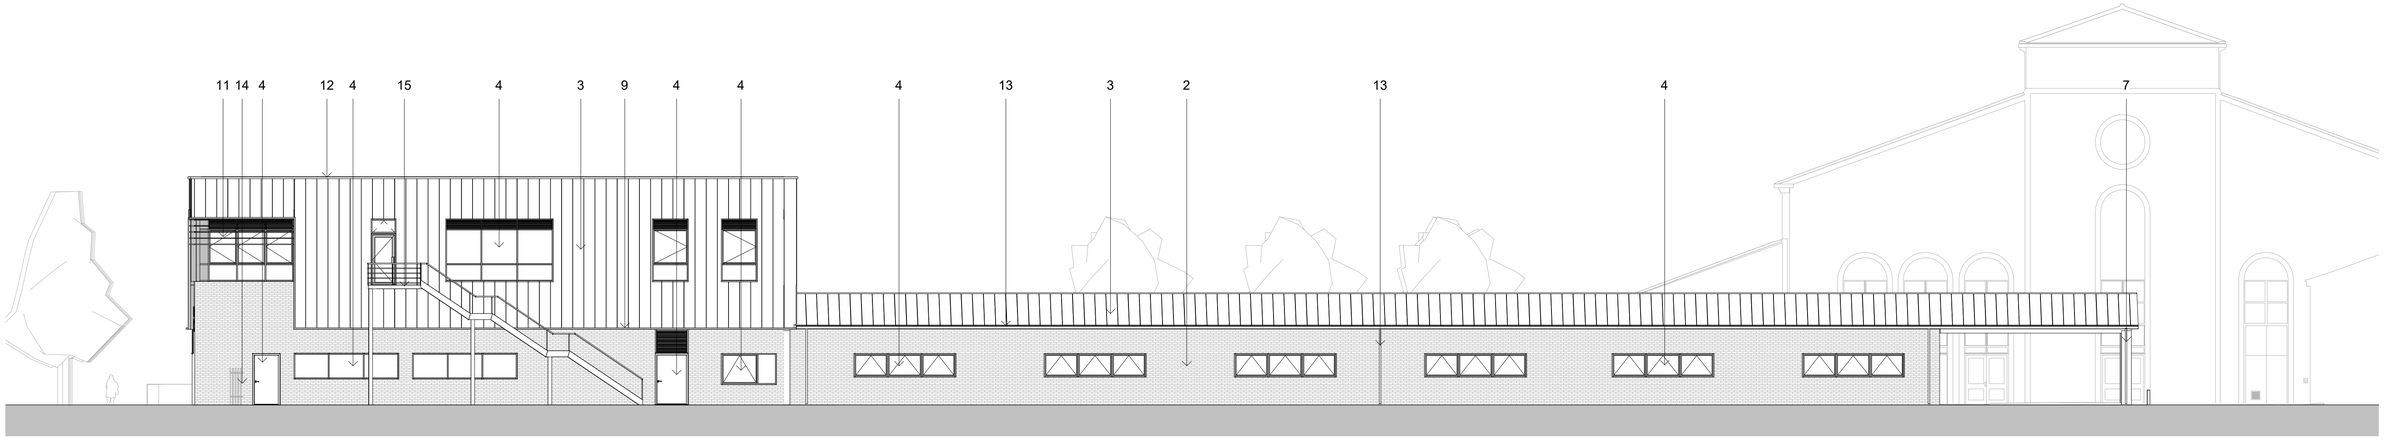

2 East Elevation - Proposed

1 : 125

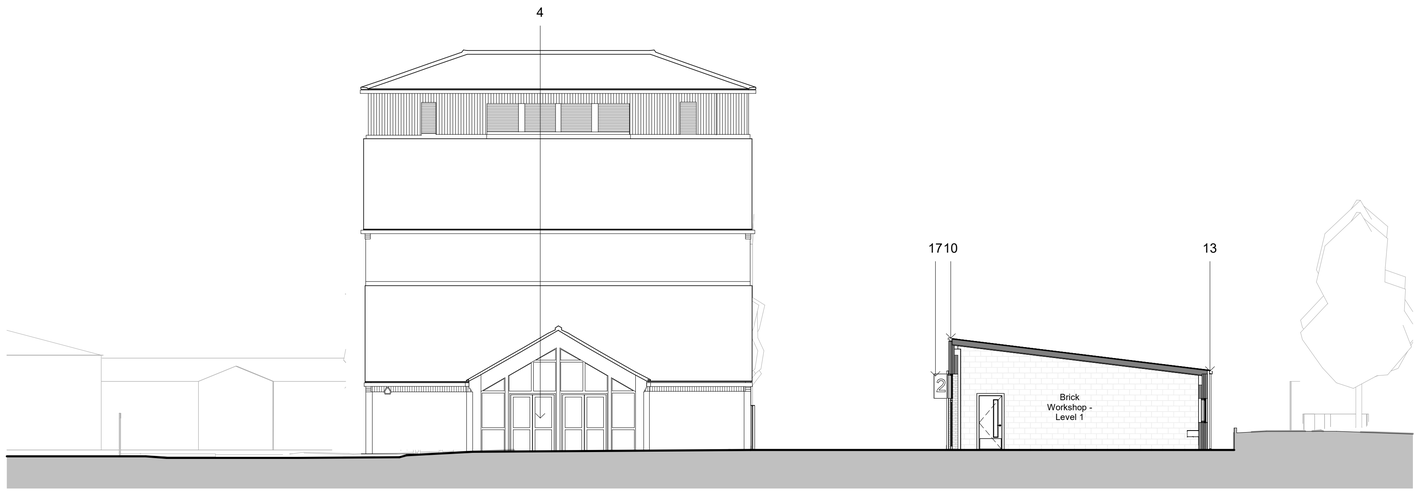

3 South Theatre Elevation & Section through Brickwork - Proposed

1 : 125

Material Key:

1 - Facing Brick - Stretcher bond - Woodward Doonmore Smooth, grey mortar
2 - Feature projecting brick course - 25mm projection - Woodward Doonmore Smooth, grey mortar
3 - Standing Seam Metal Cladding/ Roof - Euroclad Vieo - Pure Grey
4 - Aluminium windows/ doors/ louvres/ curtain wall - PPC RAL 7037
5 - Metal Roller Shutters - Integrated into building fabric with projecting, pressed aluminium reveal, 75mm projection, 150mm face - PPC RAL 7037
6 - Canopy - Pressed aluminium fascia - PPC RAL 7037
7 - Steel Column - PPC RAL 7037
8 - Projecting Window Reveal Lining - Pressed aluminium , 25mm projection, 25mm face - PPC RAL 7037
9 - Box Flashing - Pressed aluminium , 25mm projection, 65mm face - PPC RAL 7037
10 - Roof Facia - Pressed aluminium, 80mm projection, 65mm face - PPC RAL 7037
11 - Brise Soleil - Pressed aluminium - PPC RAL 7037
12 - Wall Capping - Pressed aluminium - PPC RAL 7037
13 - RWP/gutter - Aluminium square profile - PPC RAL 7037
14 - Metal Gates - Galvanised steel - PPC RAL 7037
15 - Proprietary Escape Stair - Galvanised steel - PPC RAL 7037
16 - Building Signage - Aluminium projecting box text - Colour: Silver
17 - PPC Aluminum (RAL 7037) projecting signboard with number cutout

Rev	Date	Revision Details	Dr	Ch
P2	23.07.24	Additional external door & louvre added to East Elevation	HG	DW
P1	27.03.24	Planning Submission	HG	DW

London: 76 Great Suffolk Street, London, SE1 0BL
T 020 7928 2773 E london@ecearchitecture.com
Sussex: 64-68 Brighton Road, Worthing, West Sussex, BN11 2EN
T 01903 248777 E sussex@ecearchitecture.com
Bristol: Westworks, Beacon Tower, Colston Street, Bristol, BS1 4XE
T 0117 214 1101 E bristol@ecewestworks.com
ECE Architecture
www.ecearchitecture.com

CCG Chichester College Group

Job Title
West Durrington Campus Works

Drawing Tittle
GA Proposed North, East & Theatre Elevations

Scale
1:125 @ A1 / 1:250 @ A3

metres 2 4 6 8 10 12

Project	Drawing No	Rev
7367	PL-09	P2

Drawn	Checked	Date
HG	DW	05.03.24

Status
S4 - Suitable for Stage Approval

CAD Plot Date:23/07/2024 10:00:53

© ECE Architecture Limited. No dimensions to be scaled from drawing except for the purposes of Planning Applications. The contractor should check all dimensions on site. It is the contractor's responsibility to ensure compliance with Building Regulations.