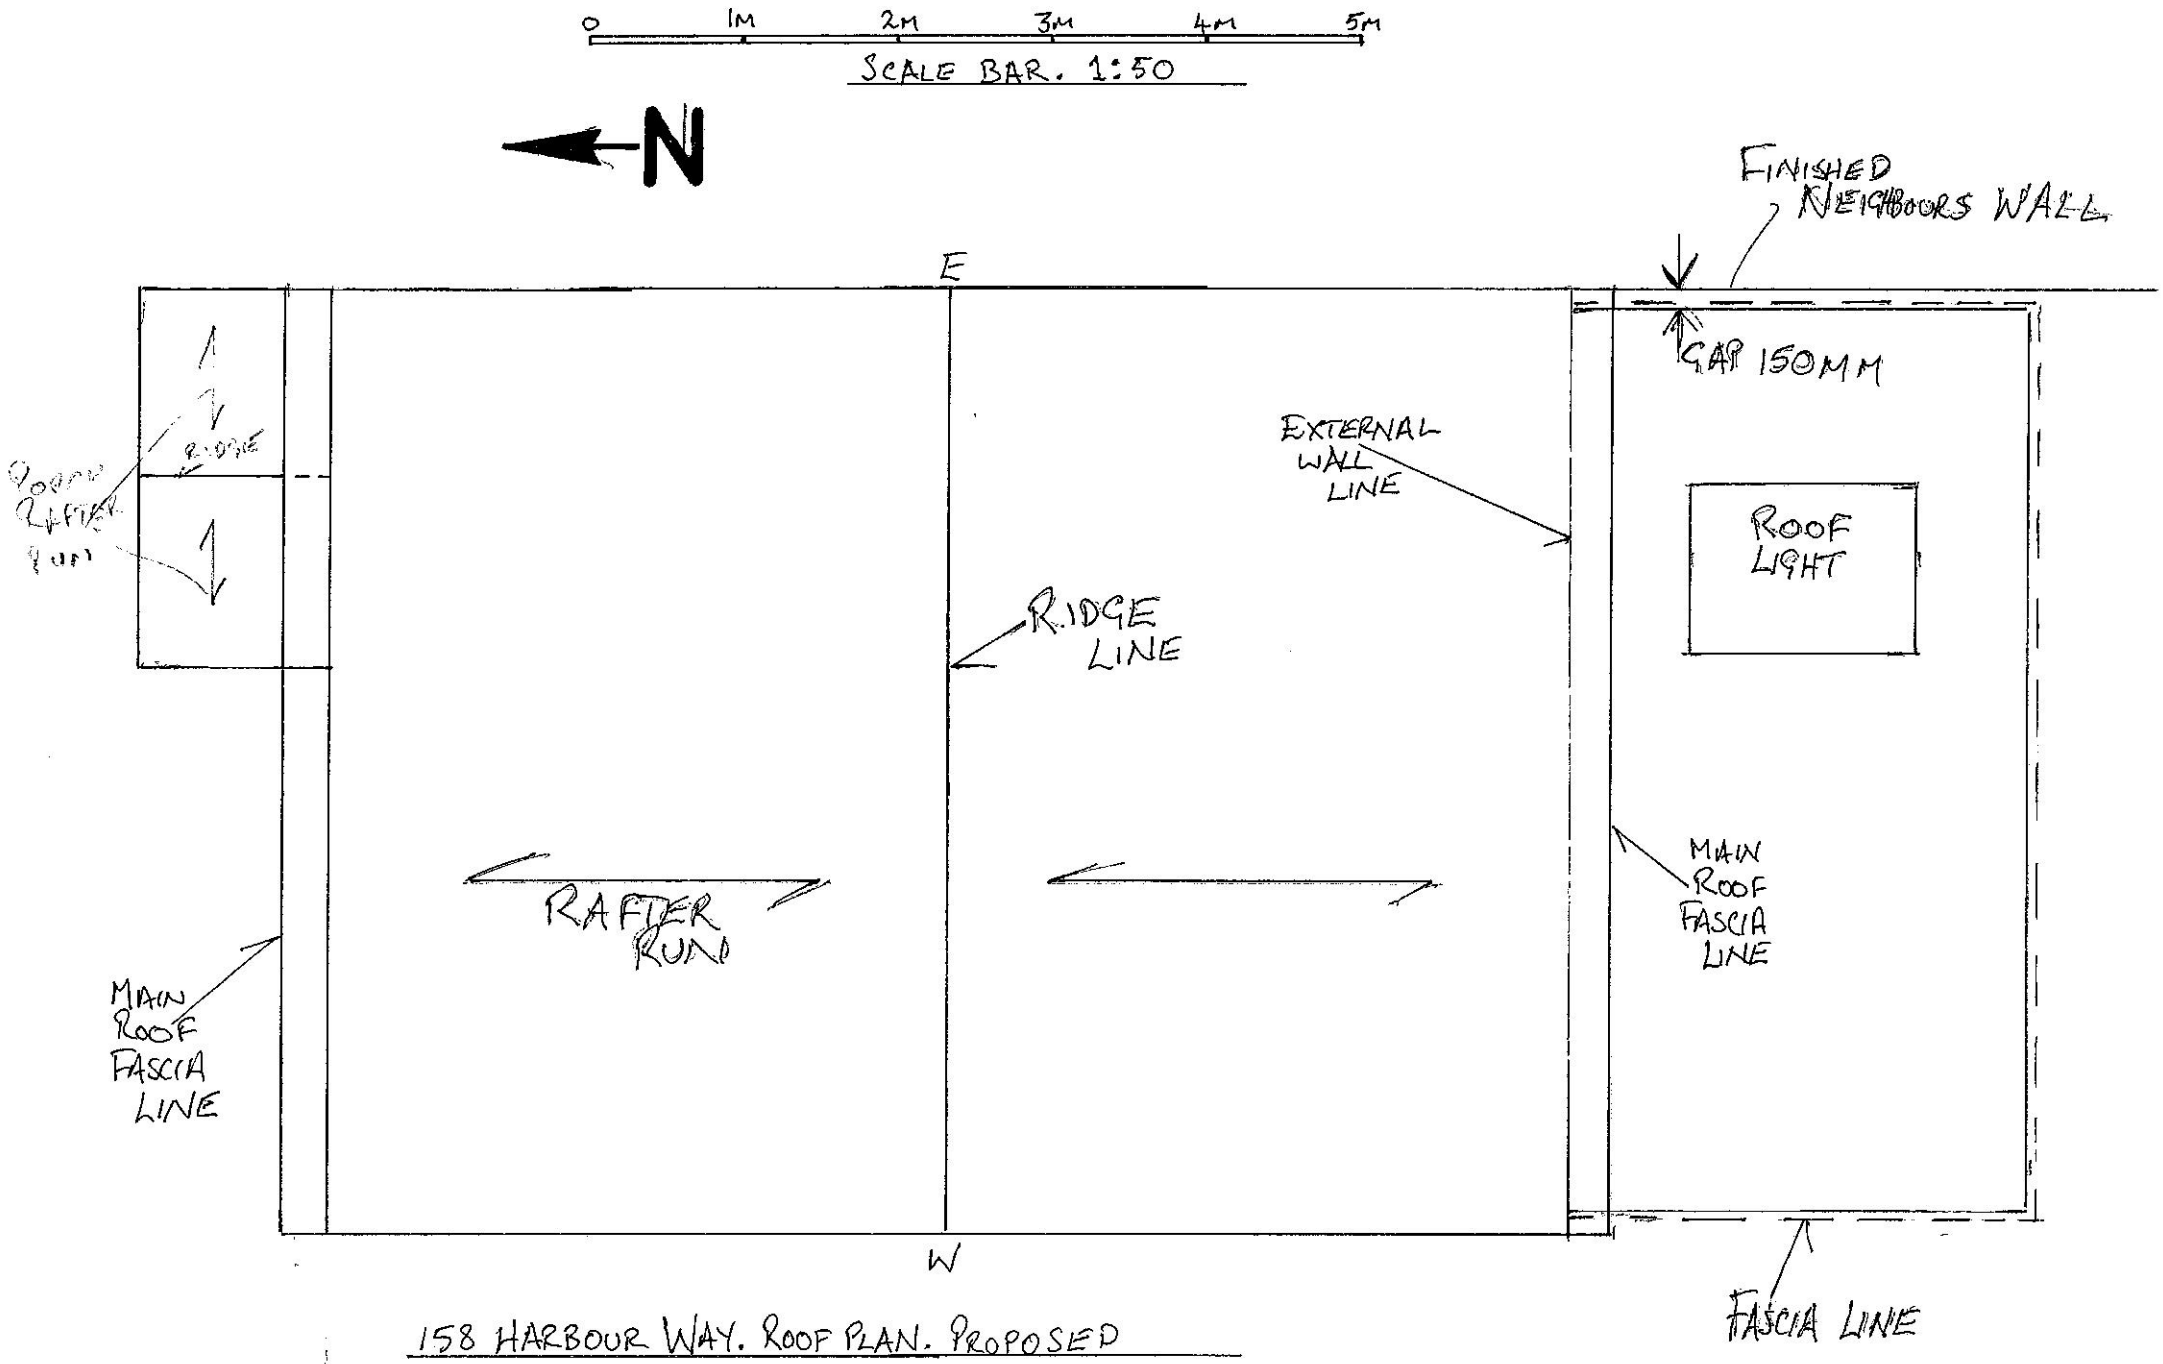

158 HARBOUR WAY. ROOF PLAN. PROPOSED