Drawing No			Revision
009-SL-51			A
CAD file name			
009_Planning_Rev 03.pln			
Date	Drawn By	Scale	
Jan 2018	DB	As shown@A3	

Block & Location Plan

Drawing Title

West Sussex, BN12 6DA
Lancing
88 Freshbrook Road
Location

Mr Tracy Dixon
Client

17 Pettitts Lane, Rowlands Castle, West Sussex PO9 6LE
tel 07426827767, email. davidjohnston@gmail.com

Tecspec
plan
view
build

REV	DATE	DRN	DESCRIPTION
#			
A	16/01/18	DB	Drawing created. Block Plan.
A	16/01/18	DB	Office outbuilding added to

Scale 1:200
Block Plan

0 5 10 15 20 25 30
1:200 Scale Bar (Metres)

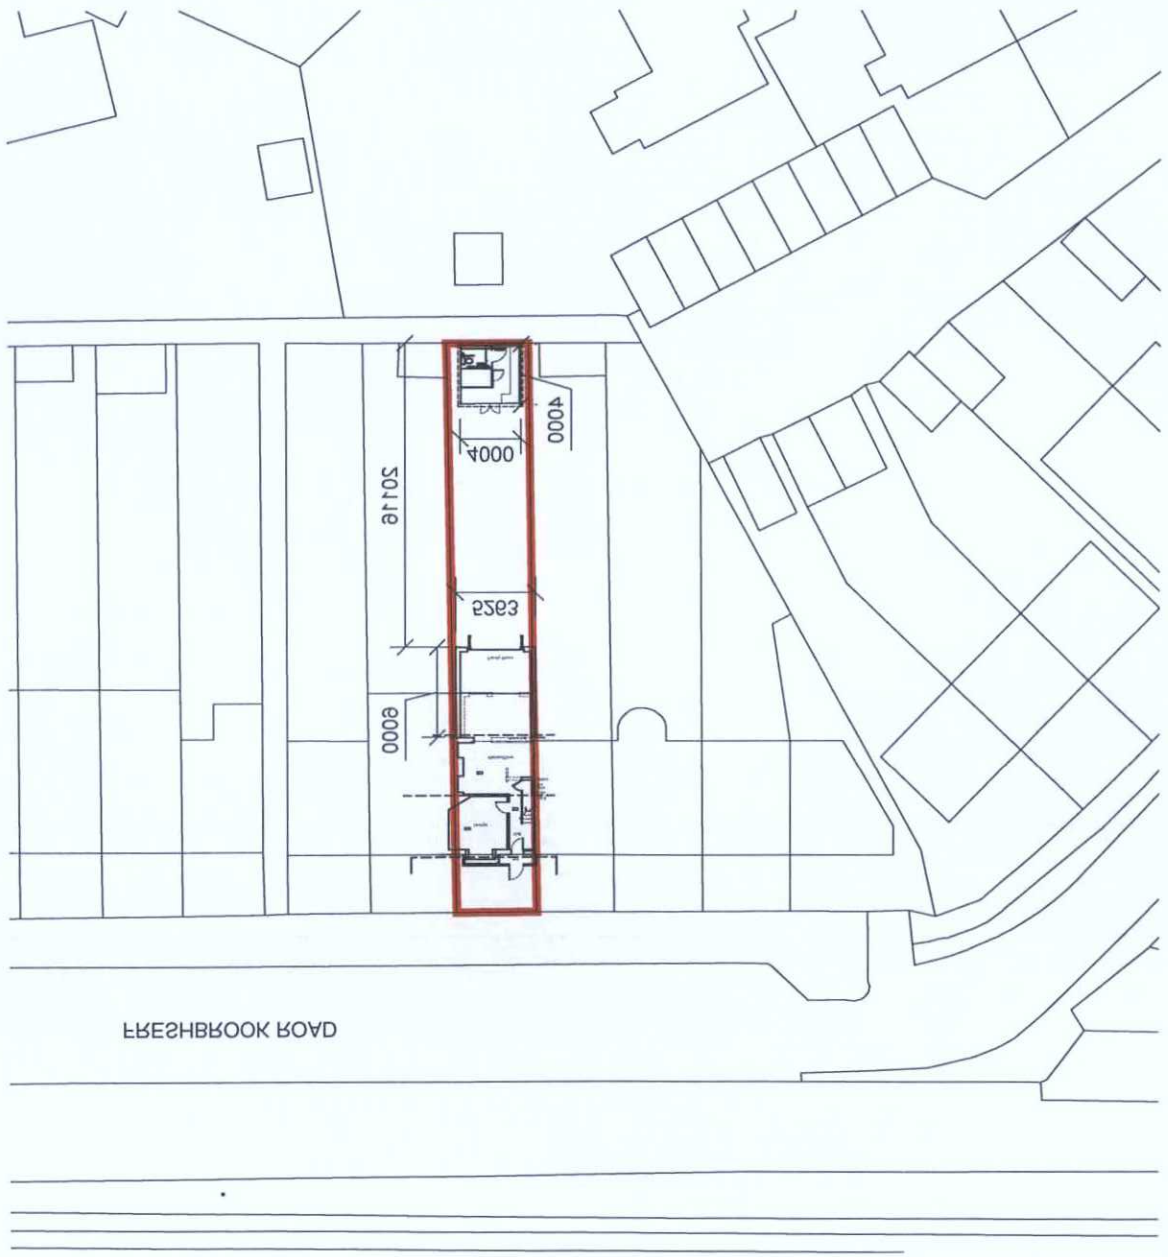

Scale 1:1250
Location Plan

0 20 40 60
1:1250 Scale Bar (Metres)



PLANNING SERVICES
ADUR & WORTHING
Rec'd 17 JAN 2018
DATE VALID
Ref. No AWDM/0029/18
PLAN

NORTH

© THIS DRAWING IS THE COPYRIGHT OF TECSPEC.
RECOMMENDATIONS AND LEGISLATIONS.
PRACTICE OR RECOGNISED TRADE ASSOCIATION
CARRIED OUT IN ACCORDANCE WITH THE RELEVANT CODES OF
ARE TO BE TO THE LATEST BRITISH STANDARDS AND ARE TO BE
DARK. ALL WORKS OR MATERIALS INDICATED ON THE DRAWING
DIMENSIONS. ALL DIMENSIONS ARE IN MILLIMETRES. IF IN DOUBT
GENERAL CONTRACTOR AND THE SUB-CONTRACTORS AND
DIMENSIONS WORK MUST BE CHECKED AND AGREED BETWEEN THE
ALL DIMENSIONS RELATING TO SUB-CONTRACTORS OR
THIS DRAWING MAY BE SCALED FOR PLANNING PURPOSES ONLY.
NOTE