


SITE LOCATION PLAN
(SCALE 1:1250 @ A3)

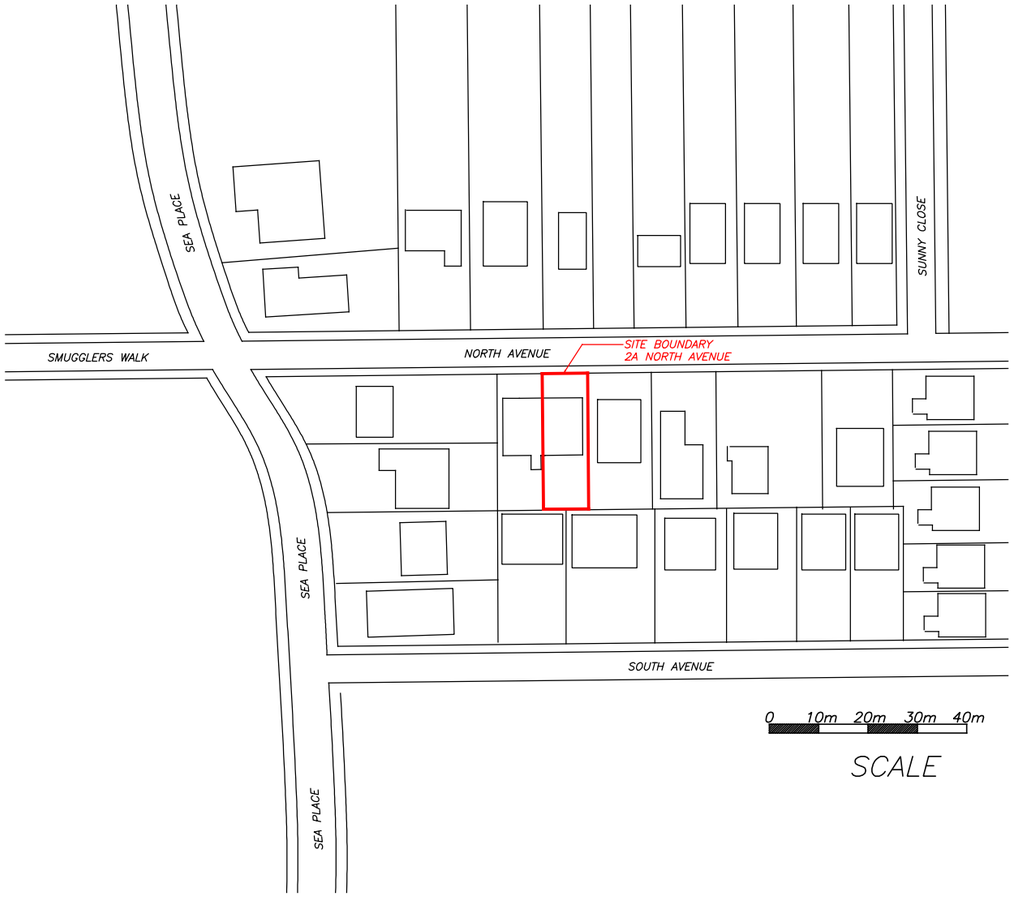


BLOCK PLAN
(SCALE 1:500 @ A3)

**DO NOT SCALE – use only site or assessed dimensions**

**NOTES**

1. All work is to be carried out & completed in accordance with all current Building Regulations and Codes of Practice in force at this time.
2. All electrical works require to meet the requirements of Part P (Electrical Safety & Testing) & must be designed, installed, inspected and tested by a person competent and qualified to do so.
3. Do not scale from this drawing as photocopies will be subject to distortion.
4. All descrepancies to be brought to the attention of the Client imediately.

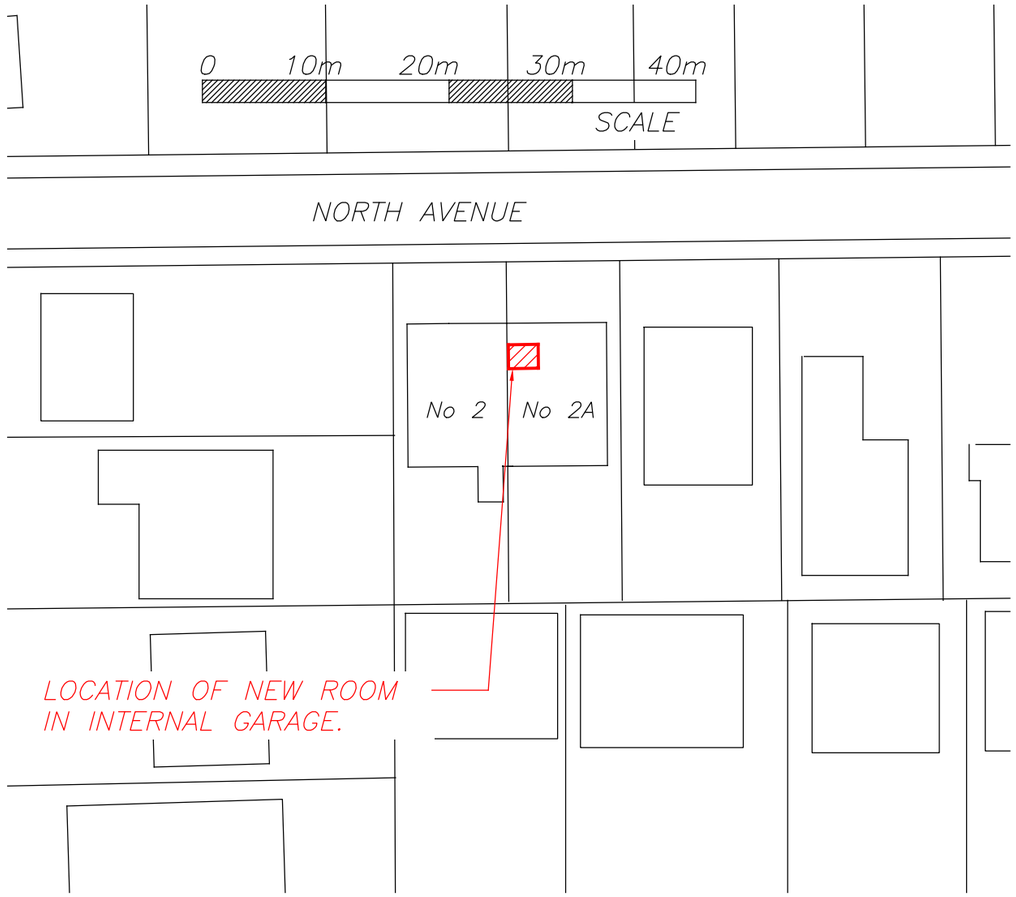


| Rev | Detail | Date |
|---|---|---|
| A | Issued for Planning Submission. | 23/01/24 |

REVISIONS

**GARAGE CONVERSION**

**2A North Avenue**
**Goring by Sea**
**West Sussex, BN12 4DA**

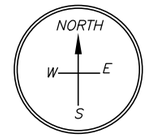Drawing Title

**SITE LOCATION**
**& BLOCK PLAN**

| | | | |
|---|---|---|---|
| Engineer | JH | Scale A1 | As Marked |
| Cad ref | NA Garage Rev A.dwg | Scale A3 | As Marked |
| Date & Time | 23-Jan-24 | Scale A4 | NTS |

Drawing No. **NA-SL-B03**

Revision **A**

Drawing Status
**PLANNING SUBMISSION**