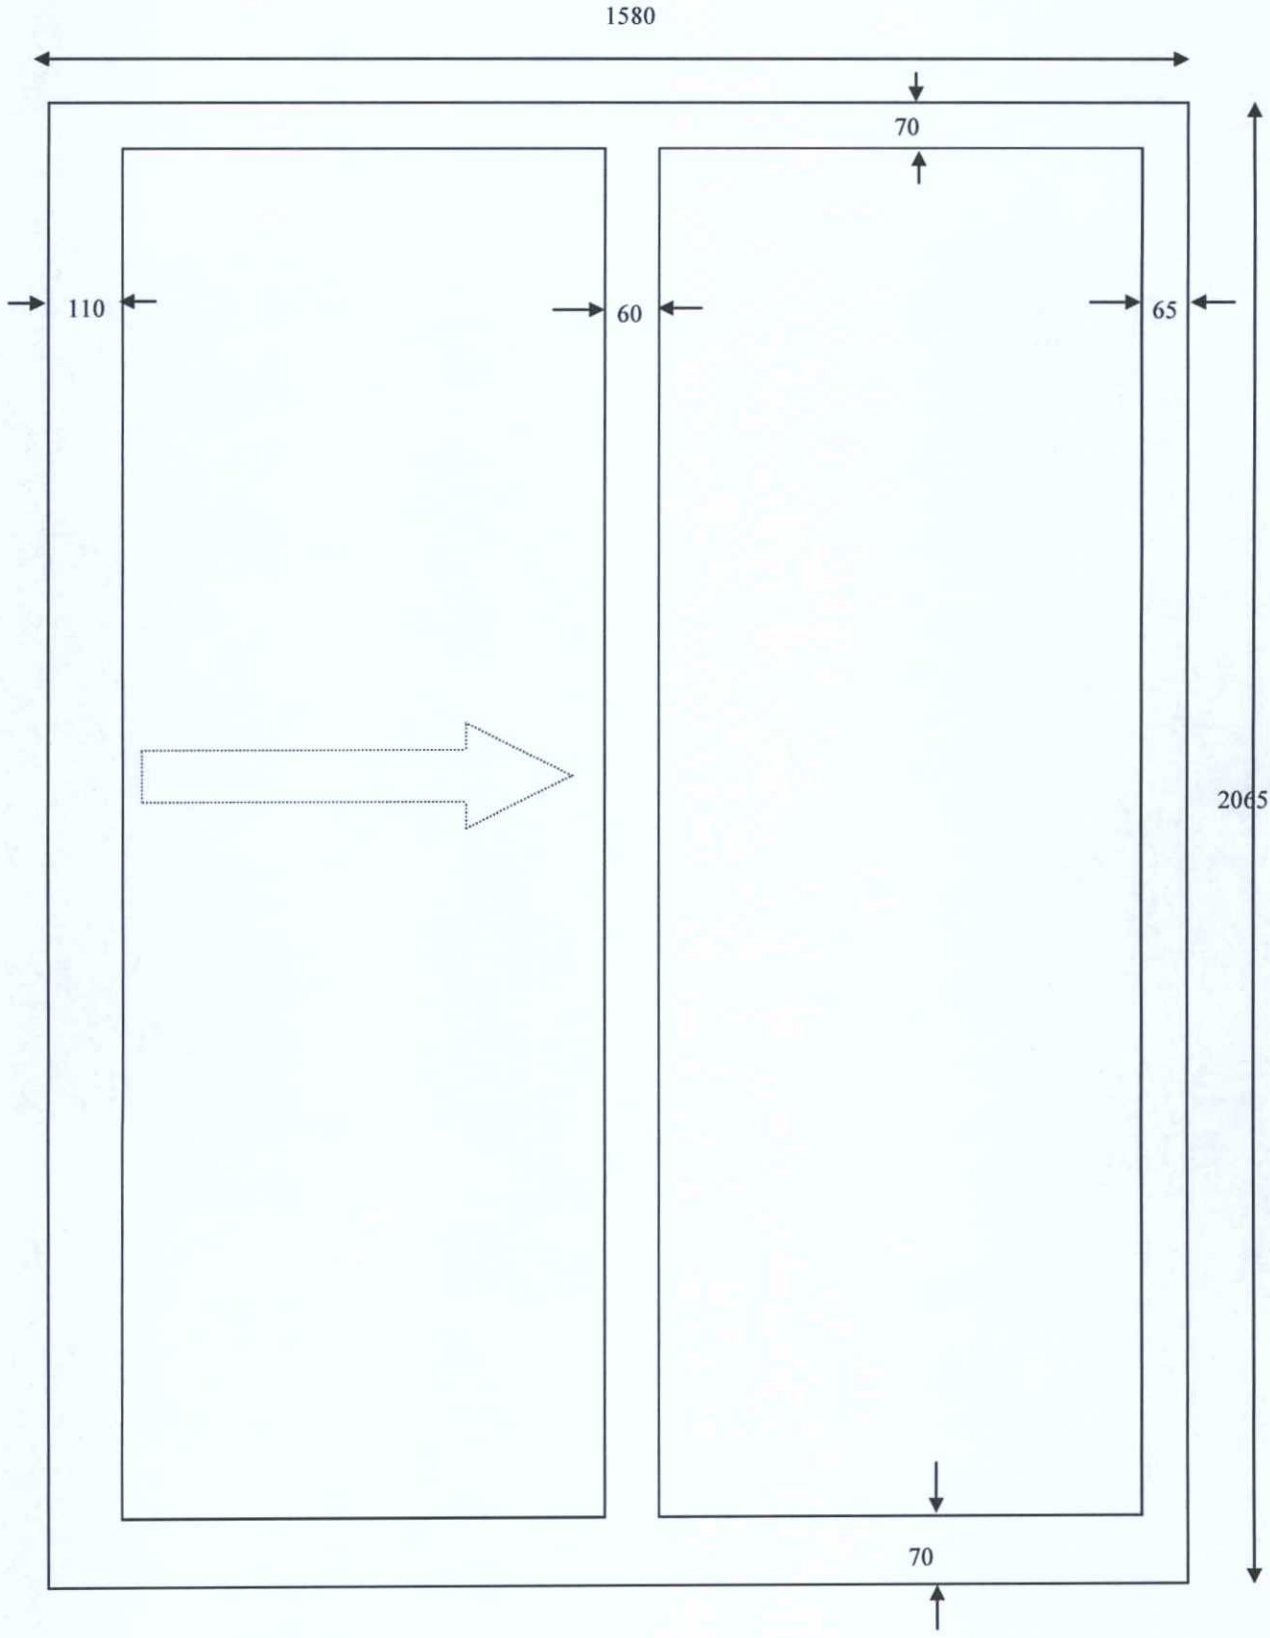


6 North Point

Existing patio door (4 sets) as per: photograph

ADUR & WORTHING
PLANNING SERVICES
PLAN AWDM/ 0586/12
DATE VALID - 9 MAY 2012