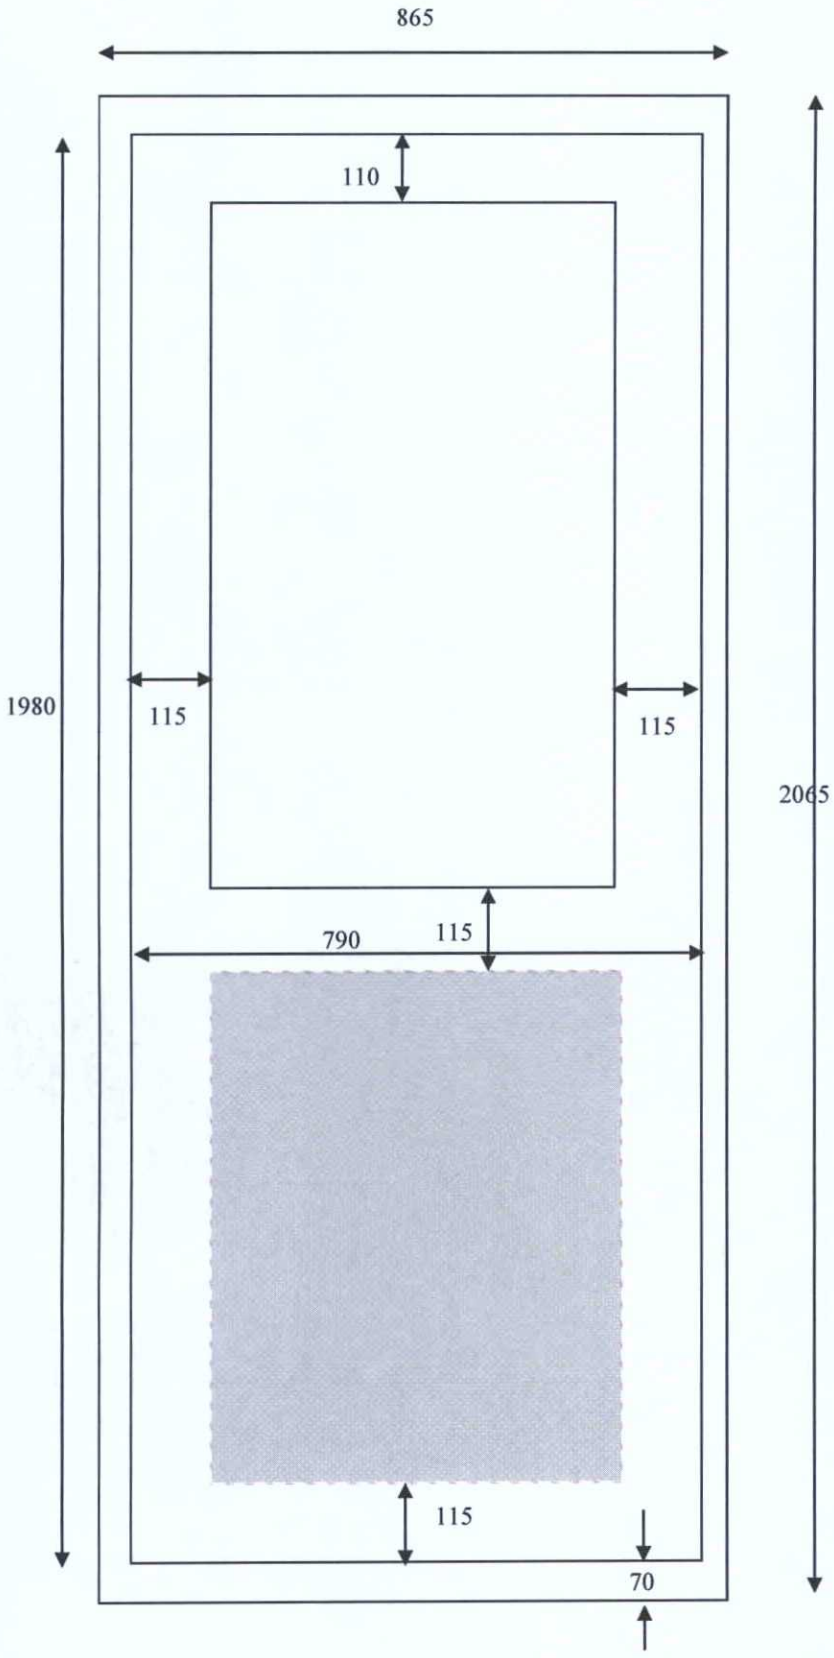


6 North Point

Existing balcony door (I off) as per photograph

ADUR & WORTHING
PLANNING SERVICES
LAN | AWDM/ 0586/12
ATE VALID | - 9 MAY 2012