Do Not Scale. All dimensions and conditions are to be checked on site prior to preparing drawings or commencing any work. © This drawing is the property of JDRM Architectural Design LLP and protected by the Copyright, Designs and Patents Act, 1988

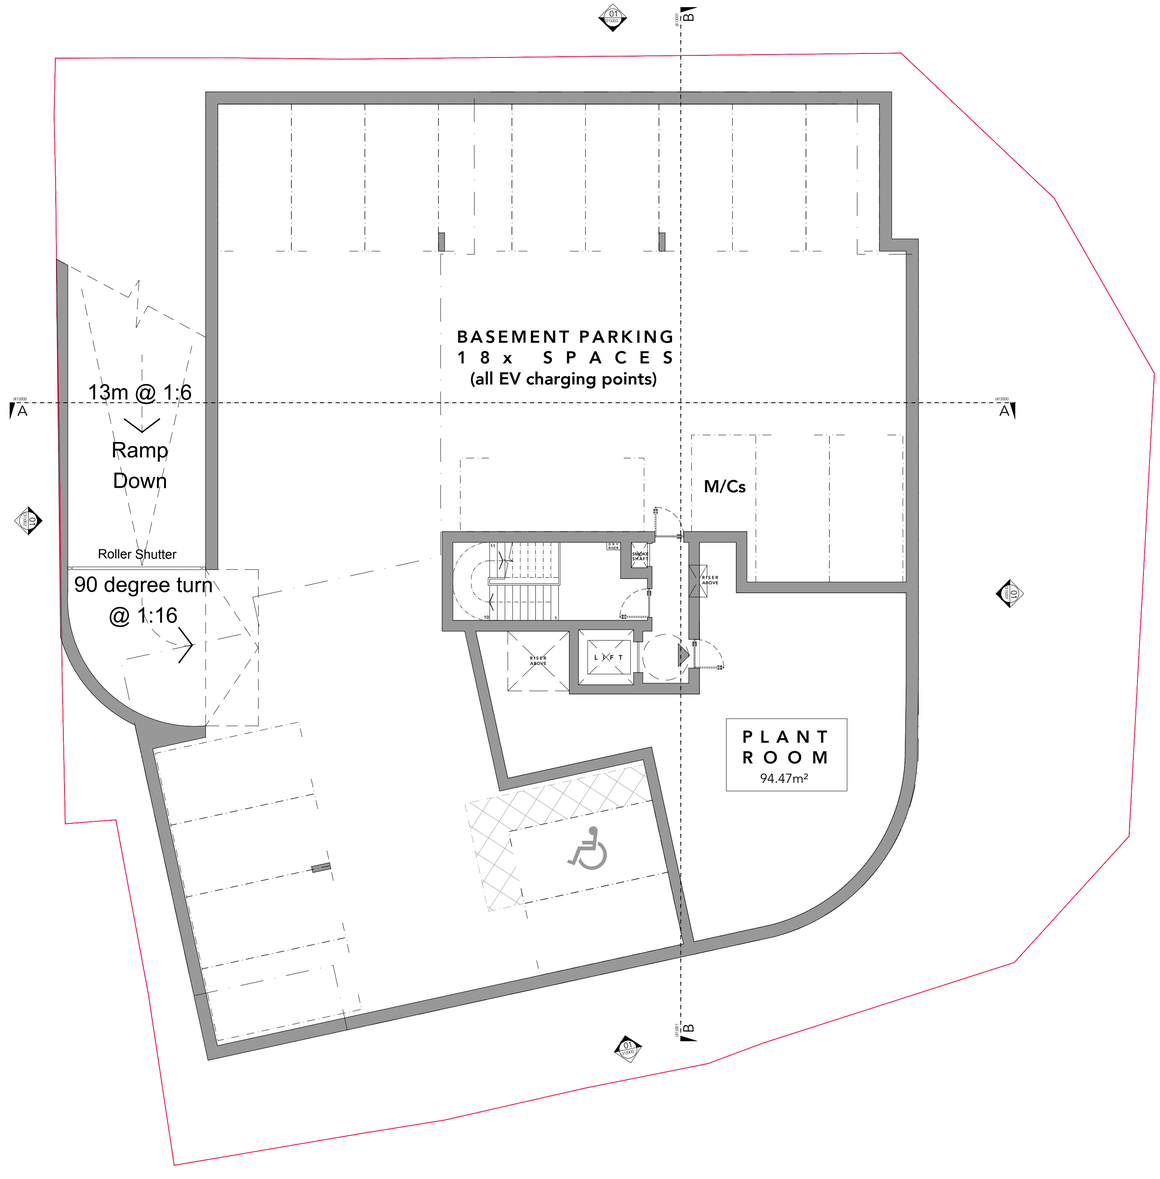

01-BASEMENT FLOOR PLAN 1:100
PROPOSED

0 0.5 1 2 3 4 5 10
Scale in metres

Rev:	Date:	Notes:	Drawn:	Checked:
B	16.03.21	Revisions to include roller shutter access	RM	GG
A	01.03.21	Revisions as per Planners Comments: Gate/Shutter shown on ramp	RM	GG

Project:
THE PILOT, STATION ROAD
SOUTHWICK
PILOT DEVELOPMENTS SOUTHERN LTD

JDRM architectural design llp

drawing number: **2160(21)B01** rev: **B**

PROPOSED PLANS
BASEMENT

SCALE 1:100 @ A1

Issued for:
APPROVAL

Drawn by: RM
Checked by: GG

STUDIO 8 | BEACONSFIELD STUDIOS | 25 DITCHLING RISE | BRIGHTON | BN1 4QL
www.jdrmarchitecture.com