449 Brighton Road

ADUR & WORTHING PLANNING SERVICES
PLAN AWDM/ 1565/18
DATE VALID 17 DEC 2018

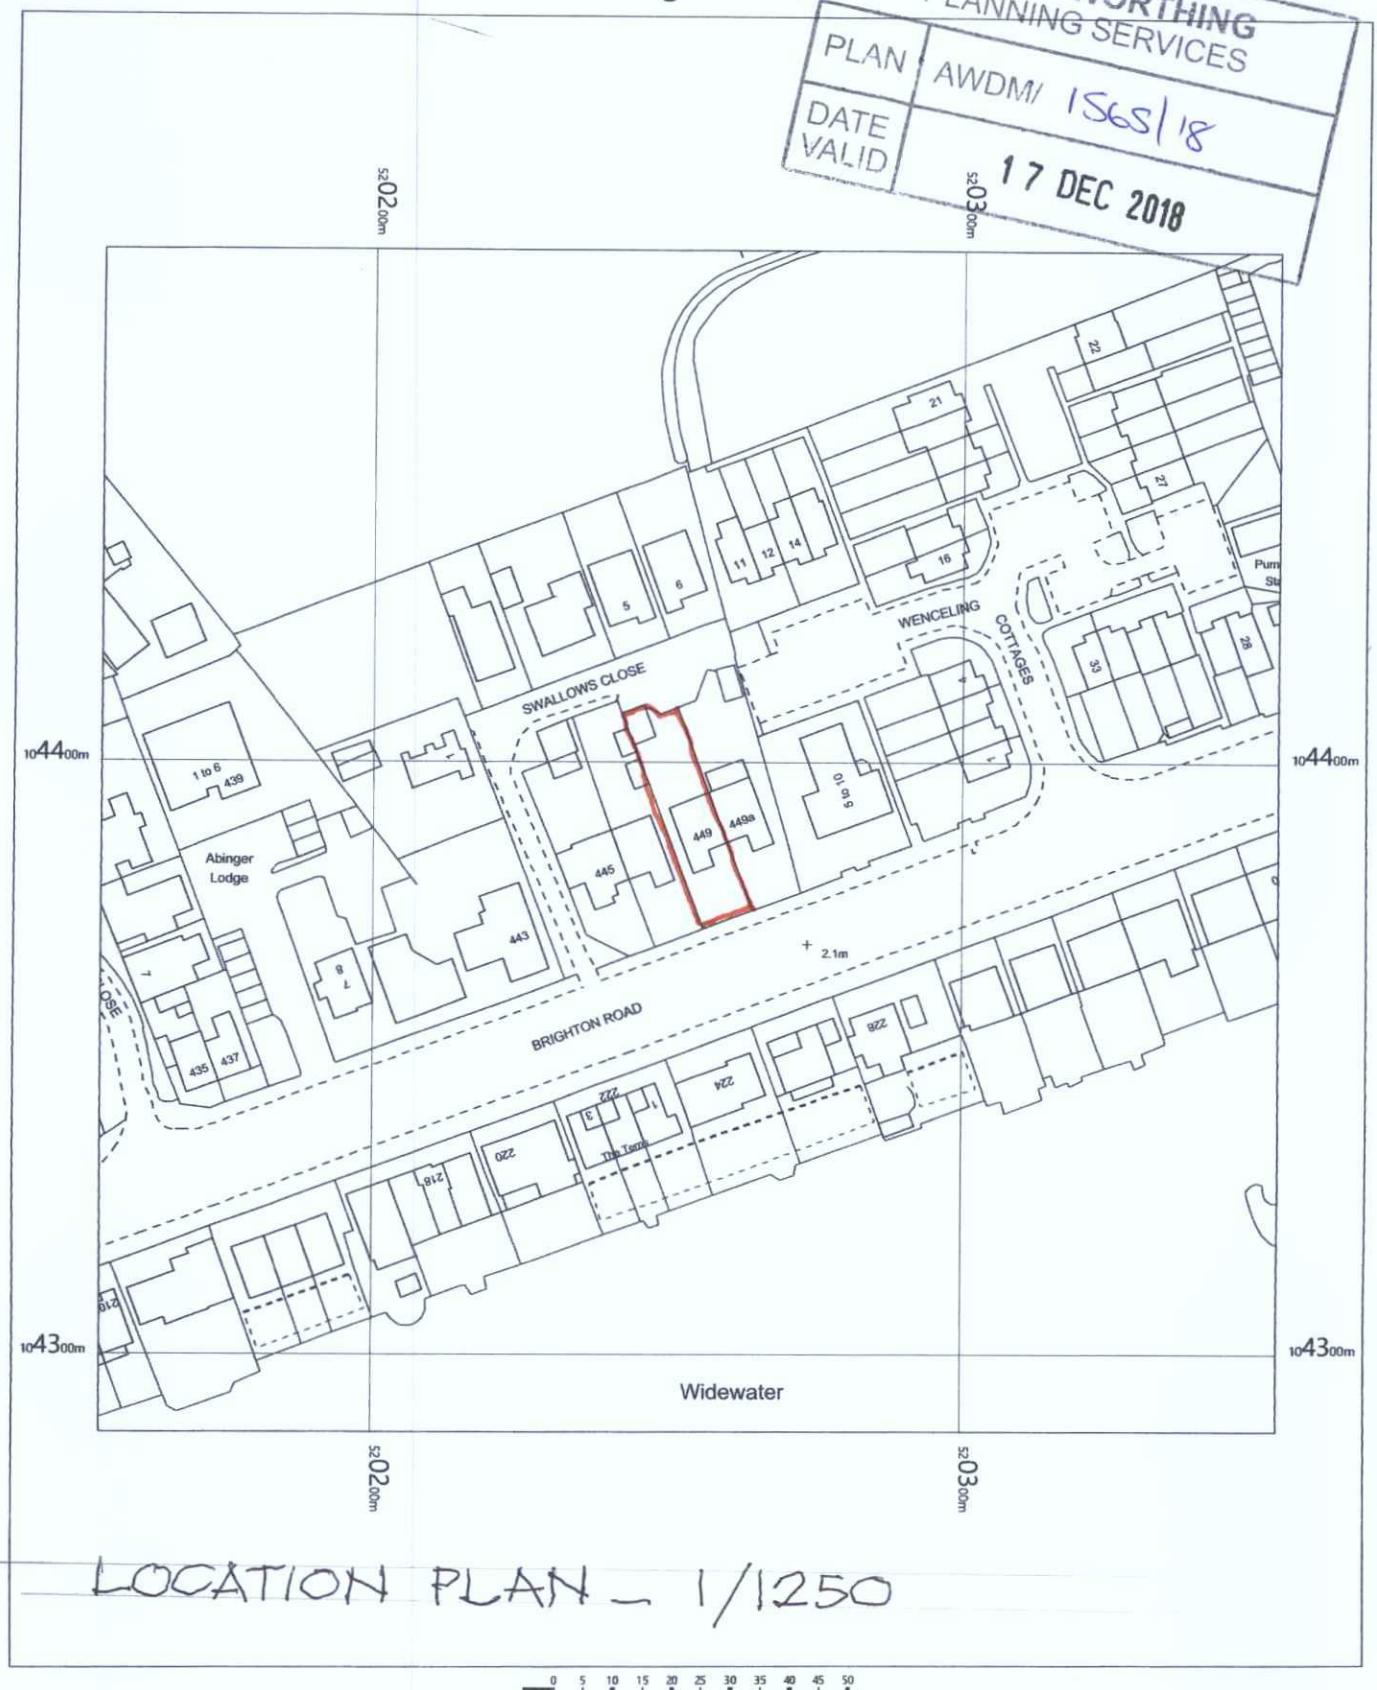

LOCATION PLAN - 1/1250

0 5 10 15 20 25 30 35 40 45 50
m

N

OS MasterMap 1250/2500/10000 scale
Tuesday, October 2, 2018, ID: BLJT-00745949
www.planningapplicationmaps.co.uk

1:1250 scale print at A4, Centre: 520254 E, 104387 N

©Crown Copyright Ordnance Survey. Licence no. 100051661

OS Data

bluejet mapping