ADUR & WORTHING
PLANNING SERVICES

| | |
|---|---|
| PLAN | AWDM/ 1565/18 |
| DATE VALID | 17 DEC 2018 |


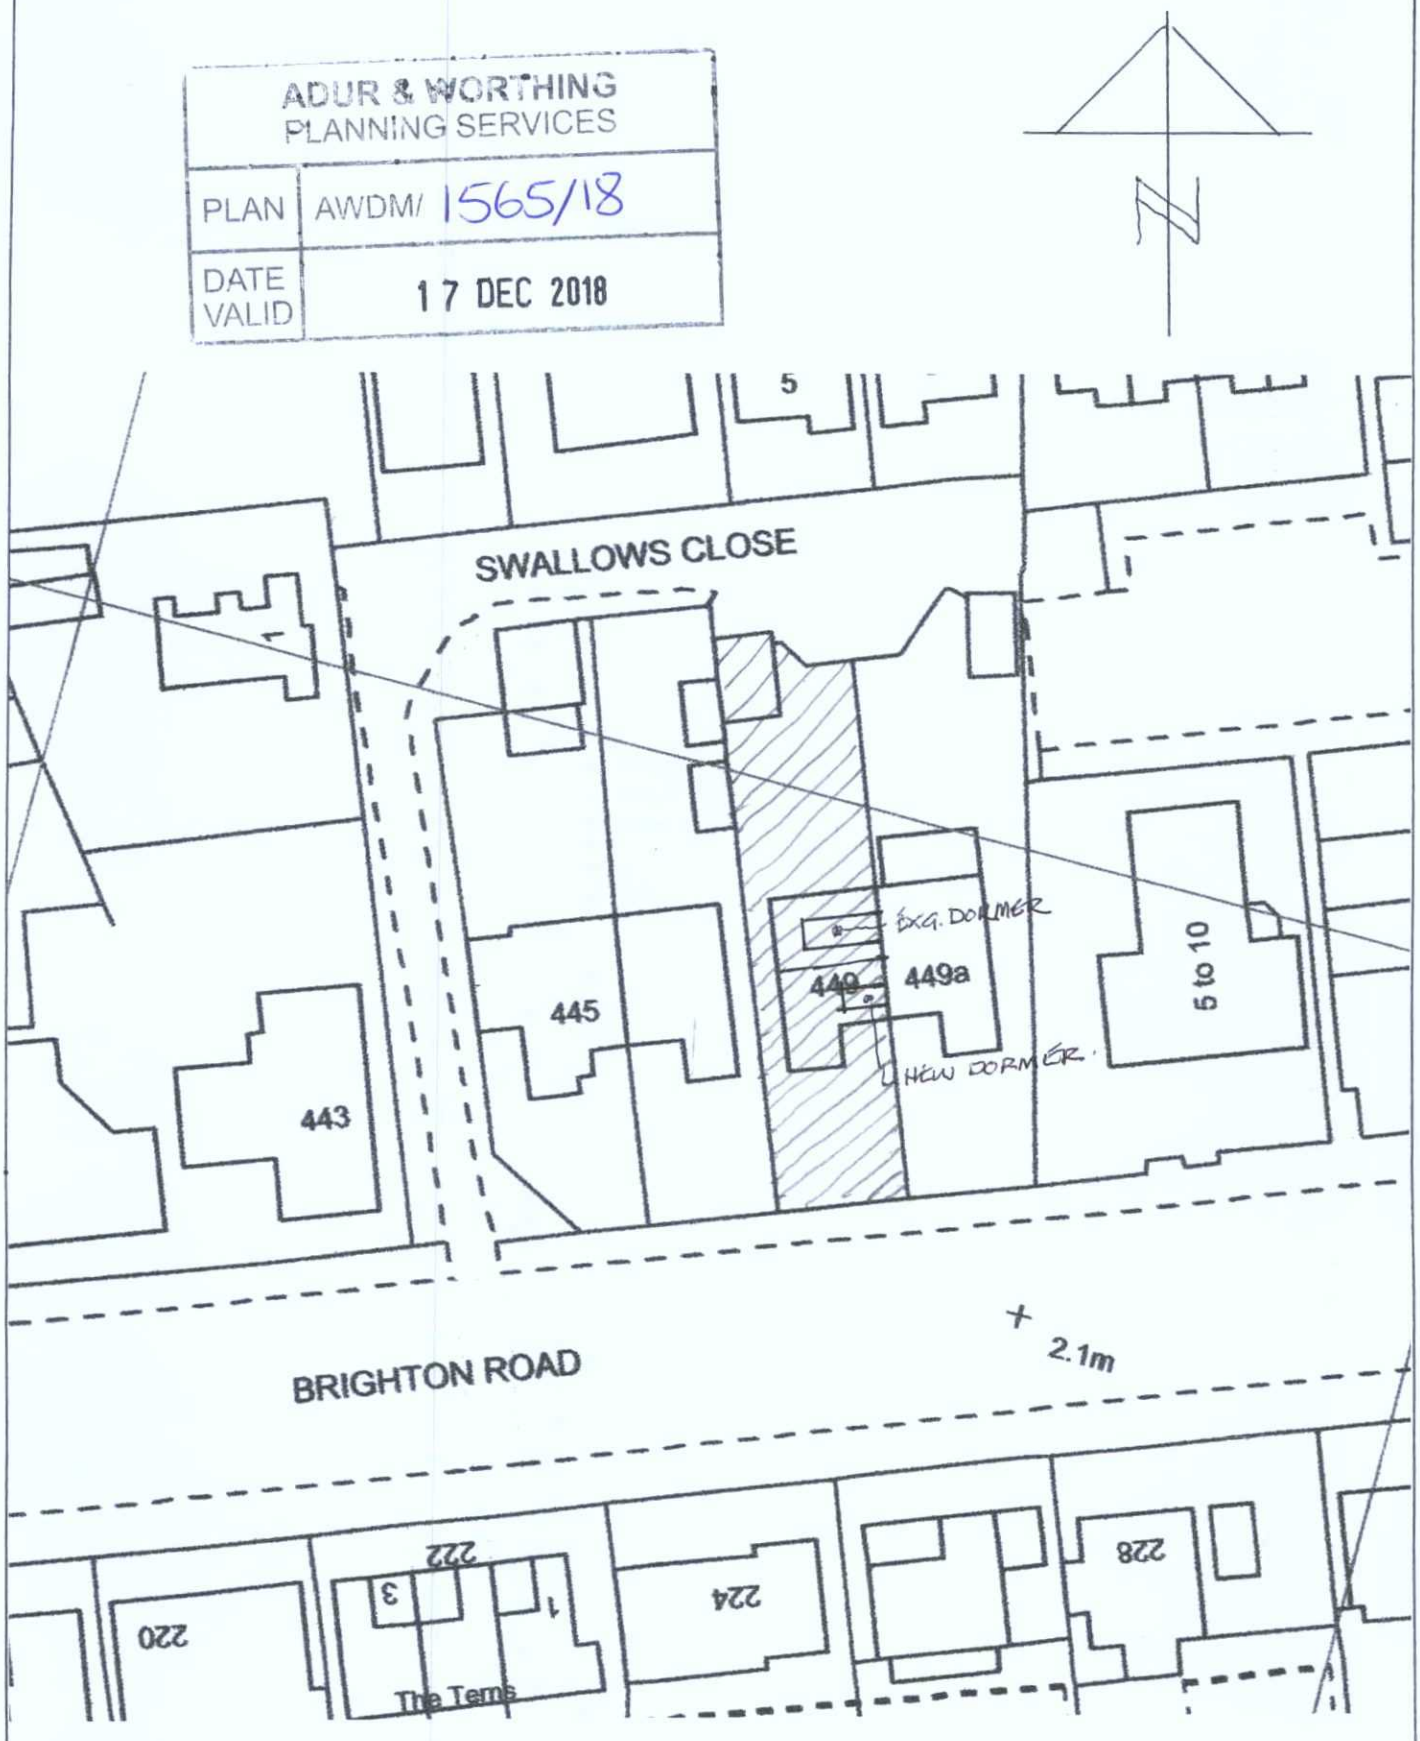


AMENDMENT 'A'. Dormers shown.

# SITE PLAN. 449, BRIGHTON ROAD, LANCING

SCALE — 1/500

DR'G. No. 1808/03A

SHEET SIZE A4.