Site location (1:1250)

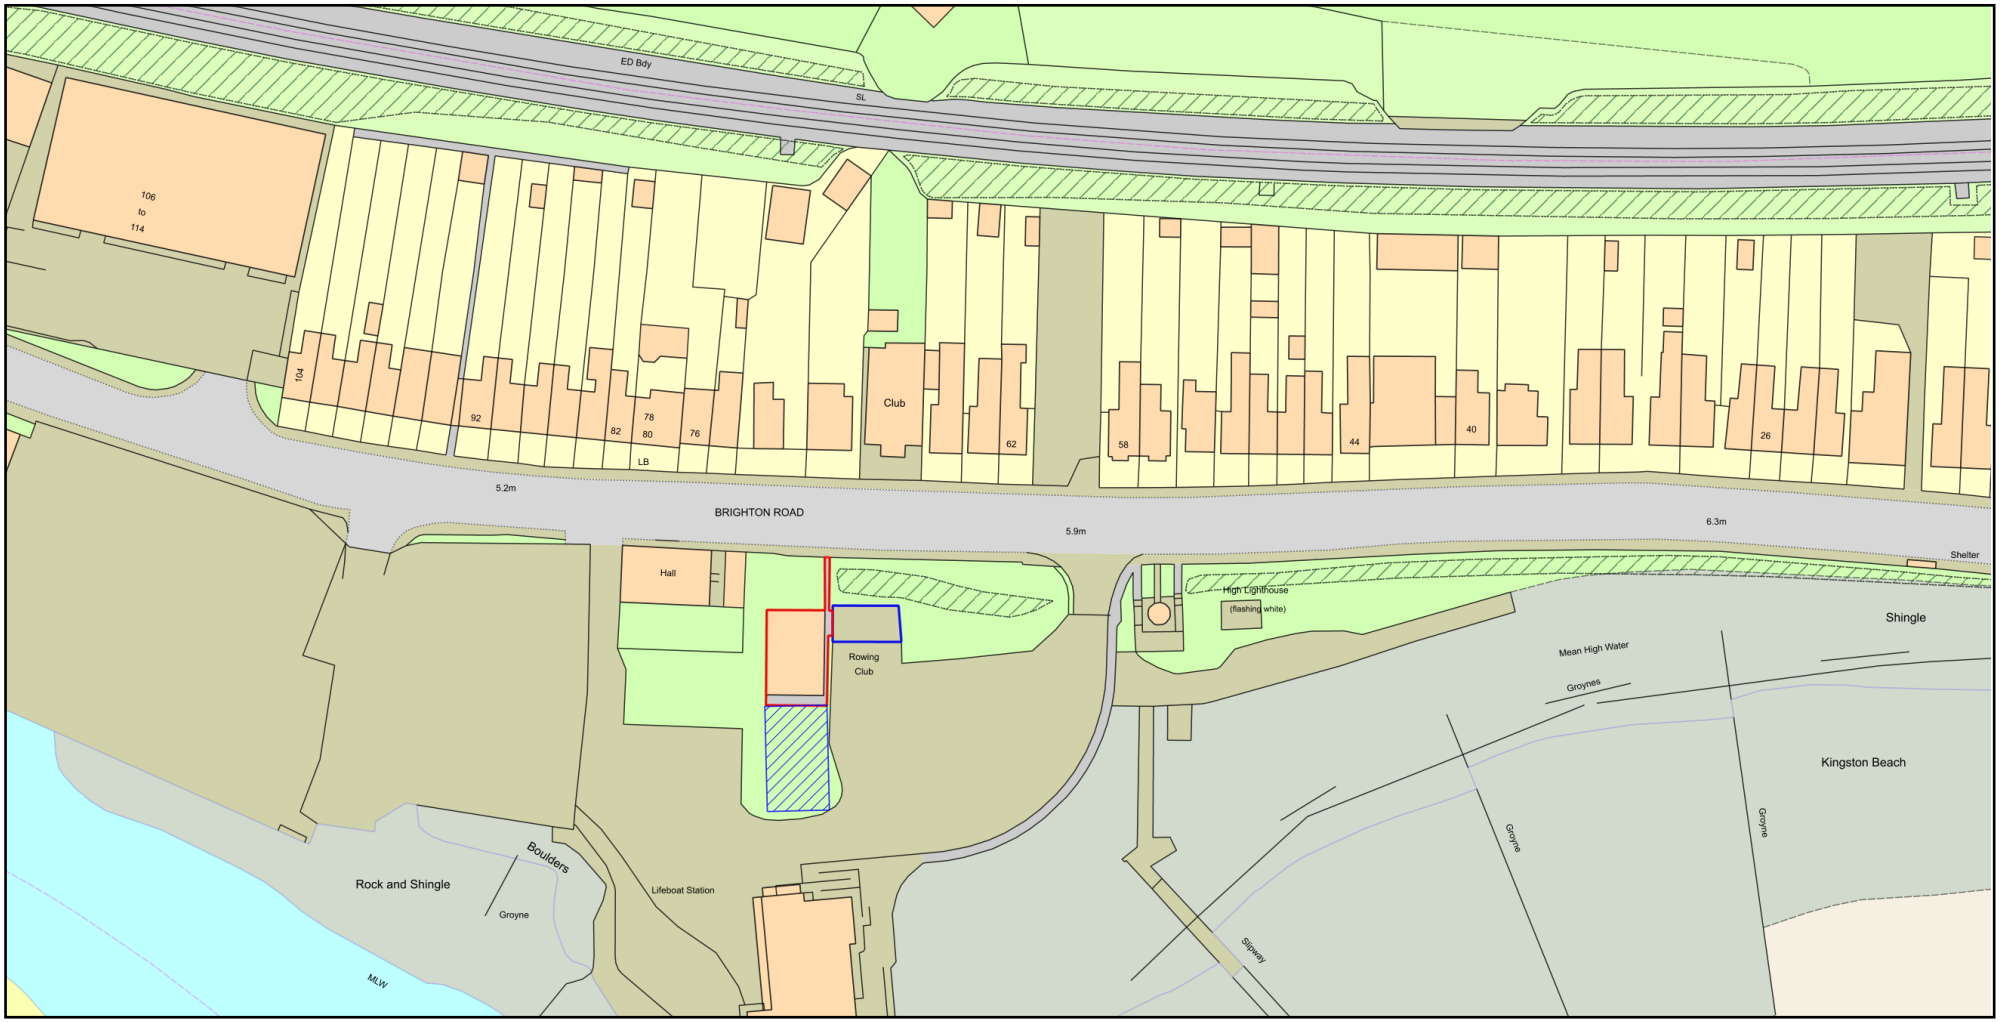

0 50

Metres

N

ReQuestaPlan

Plan Produced for: Adur & Worthing Councils

Date Produced: 28 May 2024

Plan Reference Number: TQRQM24149141609368

Scale: 1:1250 @ A4

© Crown copyright and database rights 2023 OS 100042766