Block plan (1:500)

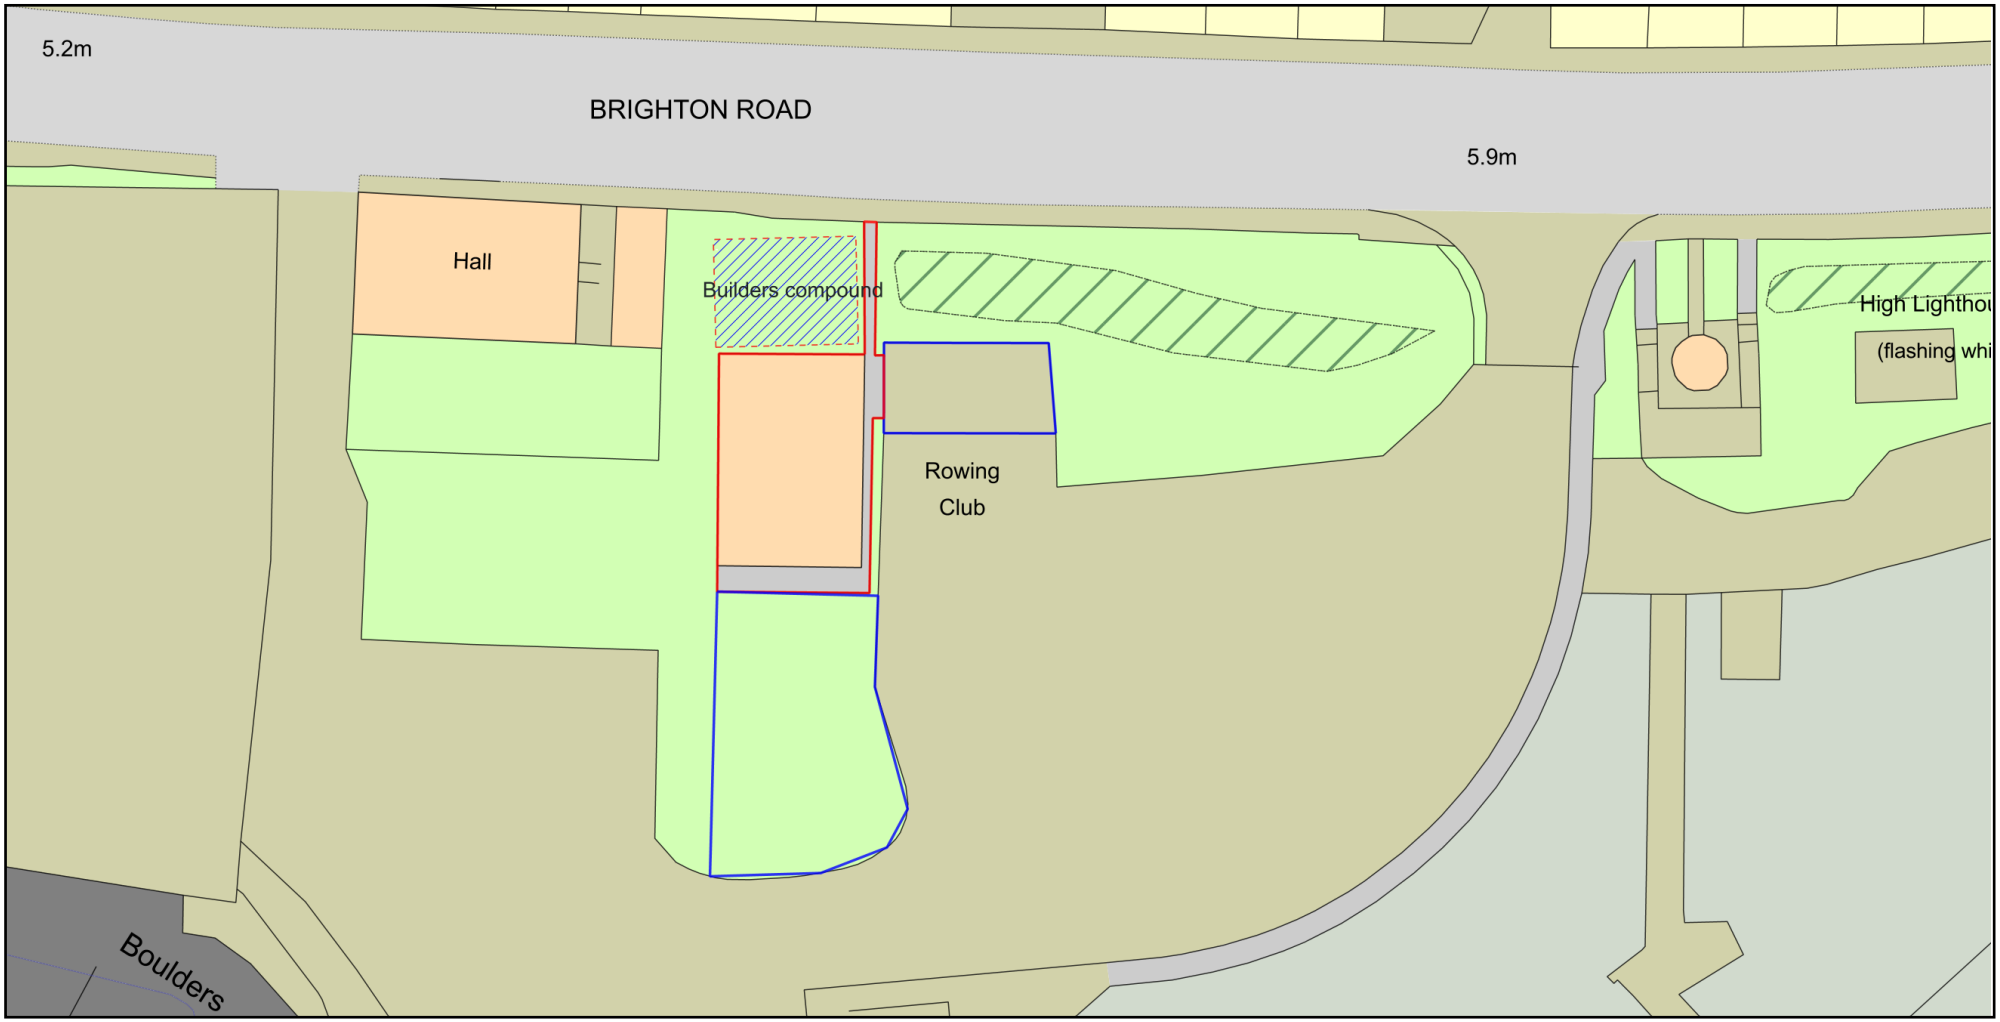

ReQuestaPlan

Plan Produced for: Adur & Worthing Councils

Date Produced: 28 May 2024

Plan Reference Number: TQRQM24149142153526

Scale: 1:500 @ A4

© Crown copyright and database rights 2023 OS 100042766