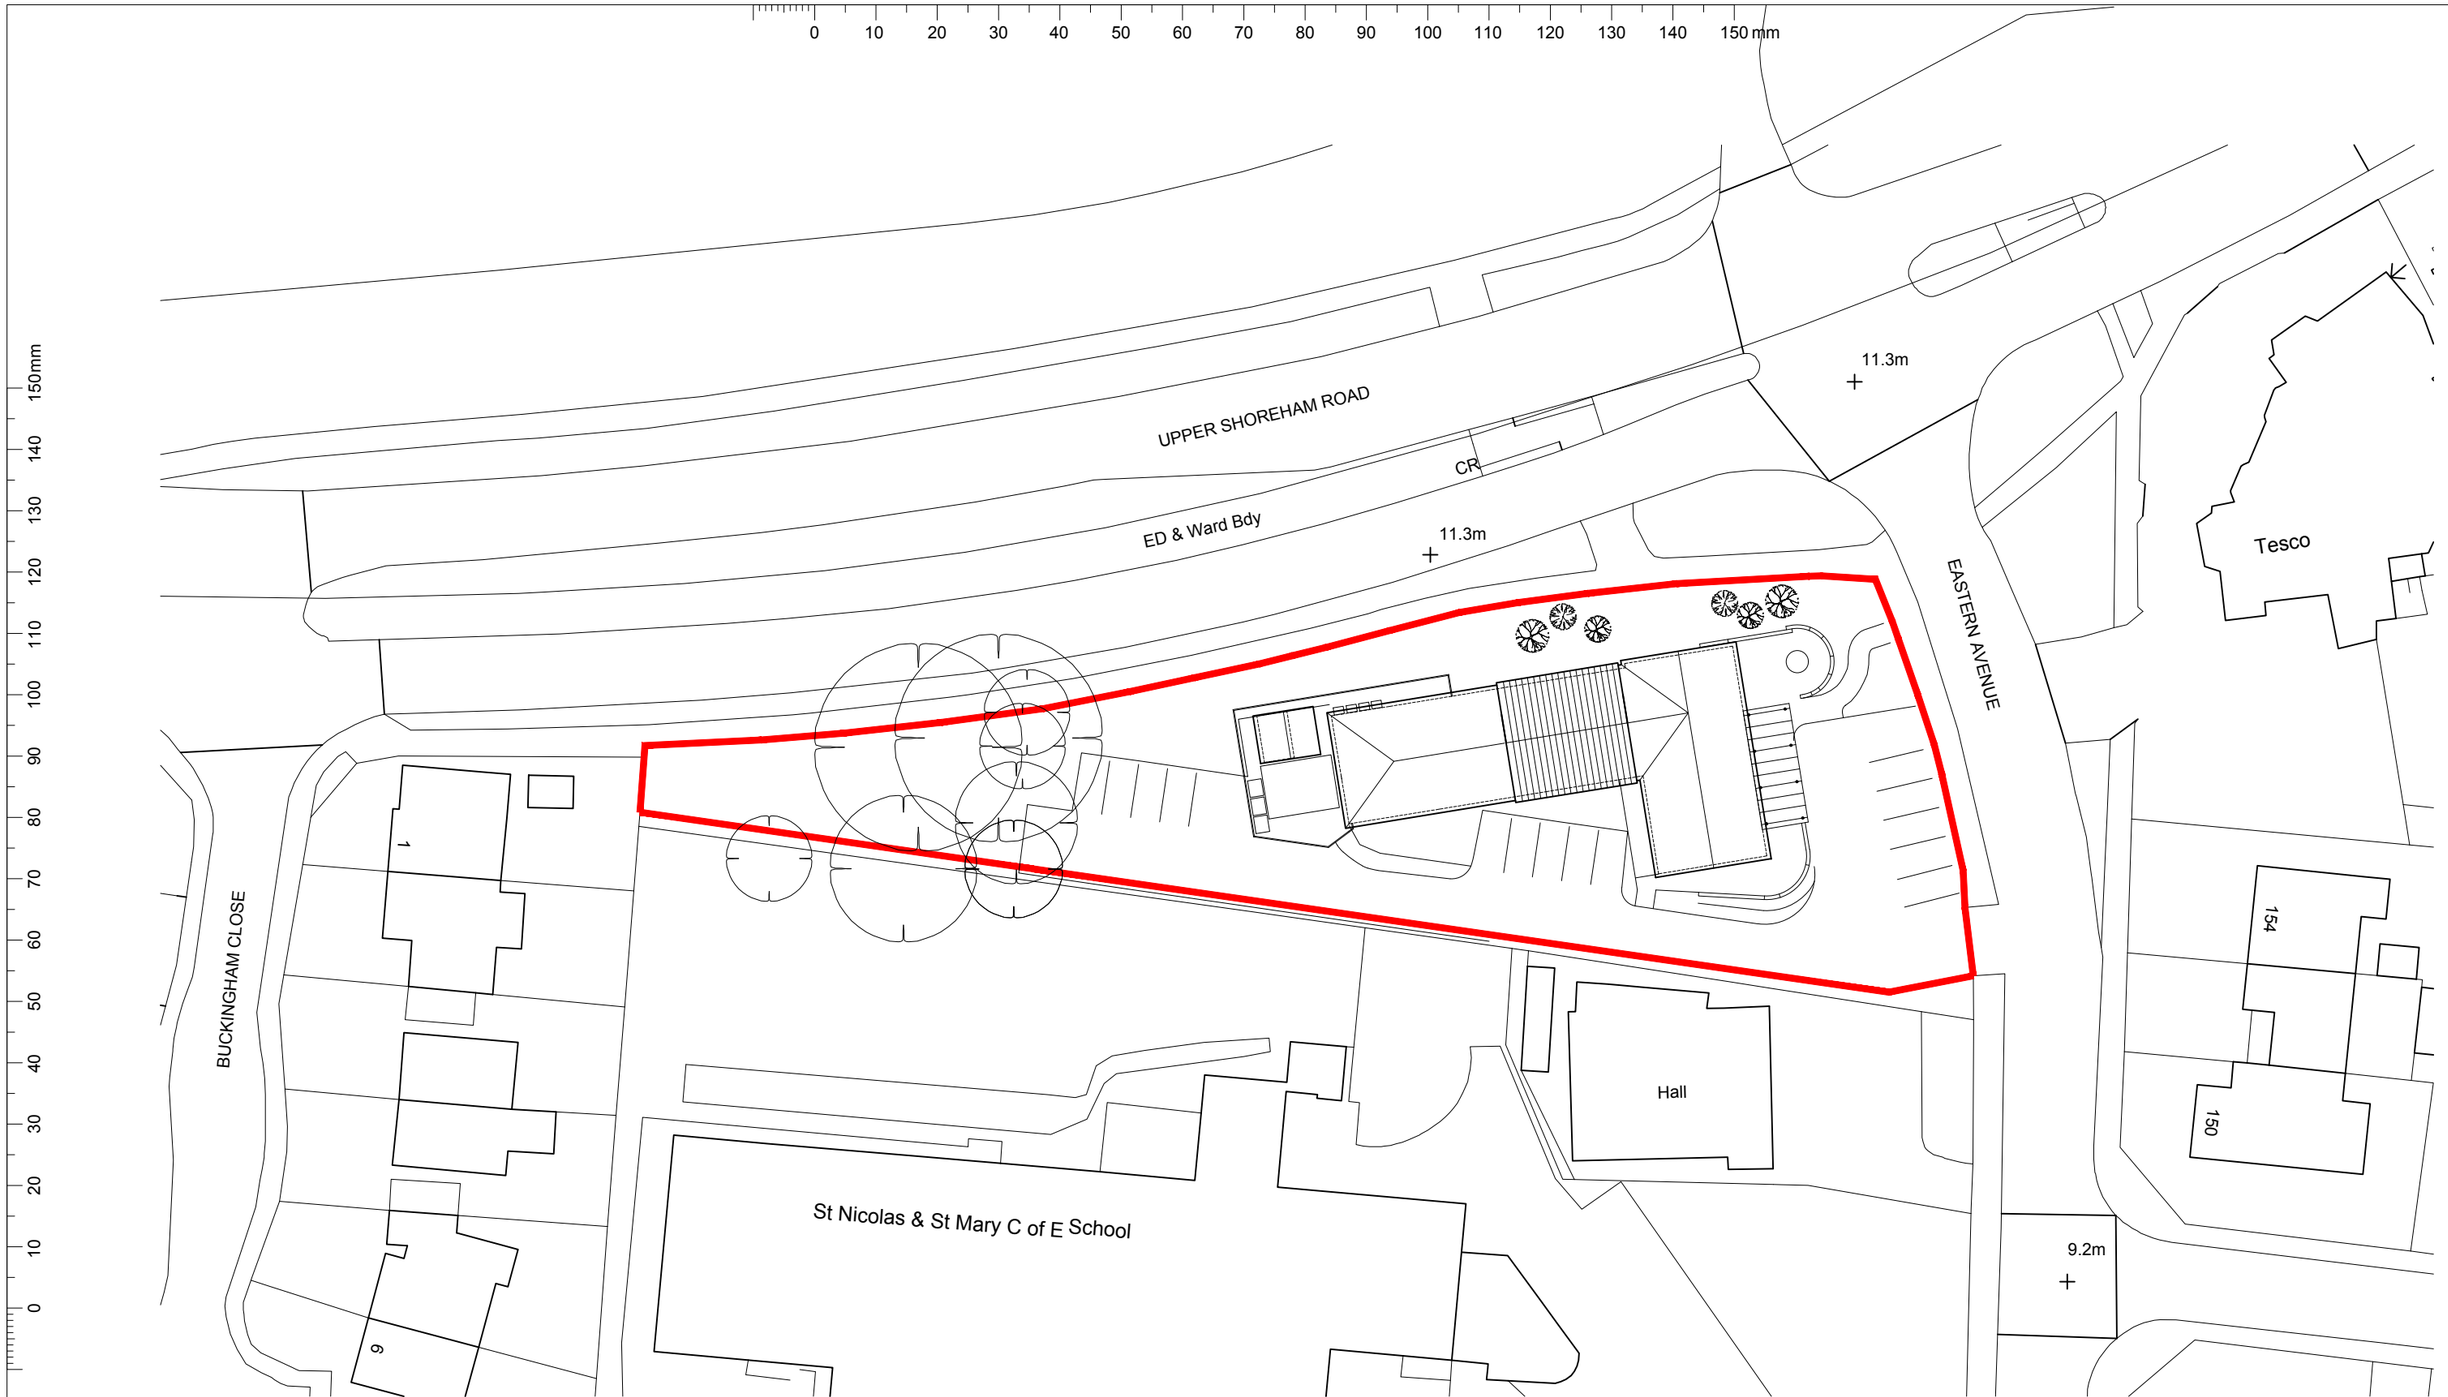


Ordnance Survey (c) Crown Copyright 2016. All rights reserved. Licence number 100022432

N

BLOCK PLAN WITH PROPOSED NEW ROOF PLAN 1:500

0 50m

SCALE

REV	DATE	DESCRIPTION	INITIAL
-	--/--/--	-	--

REVISION:

ANY DISCREPANCIES, CHECK WITH THE ARCHITECT PRIOR TO CARRYING OUT ANY WORK
CHECK ALL DIMENSIONS ON SITE
DO NOT SCALE OFF DRAWING
NOT FOR CONSTRUCTION
DRAWING FOR PLANNING PURPOSES ONLY

NOTES:

CLIENT: HD Tribe Ltd

DESCRIPTION: Block Plan with proposed roof plan and site layout

RATHBONE • MILLER
architecture and project management
First Floor, 39 High Street,
Steyning, West Sussex, BN44 3YE
Telephone: 01903 879873
Facsimile: 01903 879874

SCALE:	DATE:	DRAWN:
1:500 @ A3	June 2016	PF

PROJECT: Conversion of Northbourne Medical Centre to Funeral Directors & Chapel of Rest

DRAWING NUMBER: 17377 - 122

REVISION:

© Copyright RATHBONE MILLER LIMITED