



Example of metal standing seam roof to be used for new raised roof section




# PROPOSED NORTH ELEVATION
# UPPER SHOREHAM ROAD

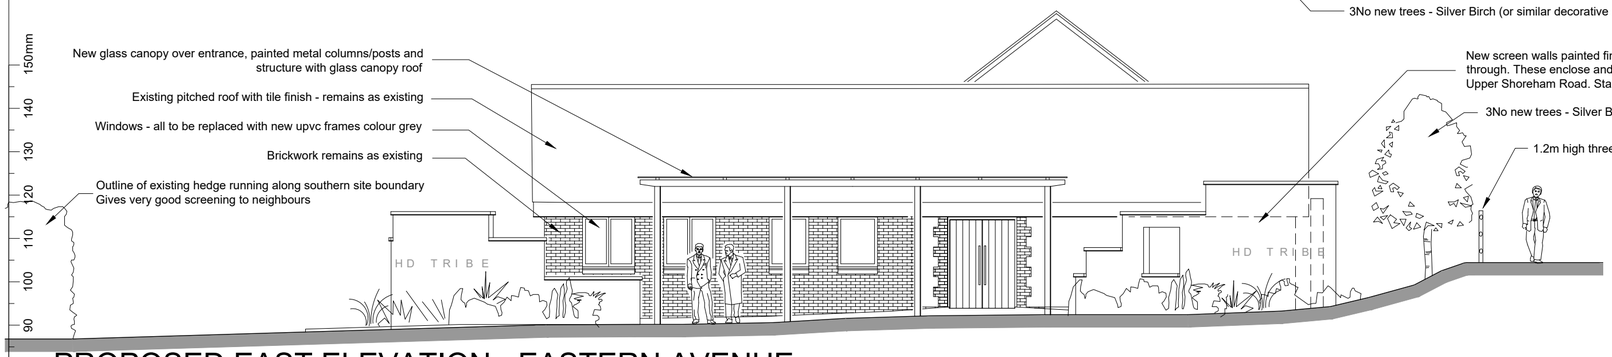


# PROPOSED EAST ELEVATION - EASTERN AVENUE

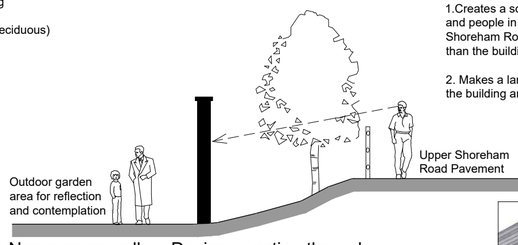


1.Creates a screen and give privacy to the entrance and people in the outside areas - the Upper Shoreham Road pavement is approx 1 meter higher than the buildings finished floor level

2. Makes a landmark using form and shape - gives the building and site a 'sense of place'


## New screen walls - Design - section through New walls and Upper Shoreham Road



Example of stained timber vertical weatherboard to be used on elevations




# PROPOSED SOUTH ELEVATION

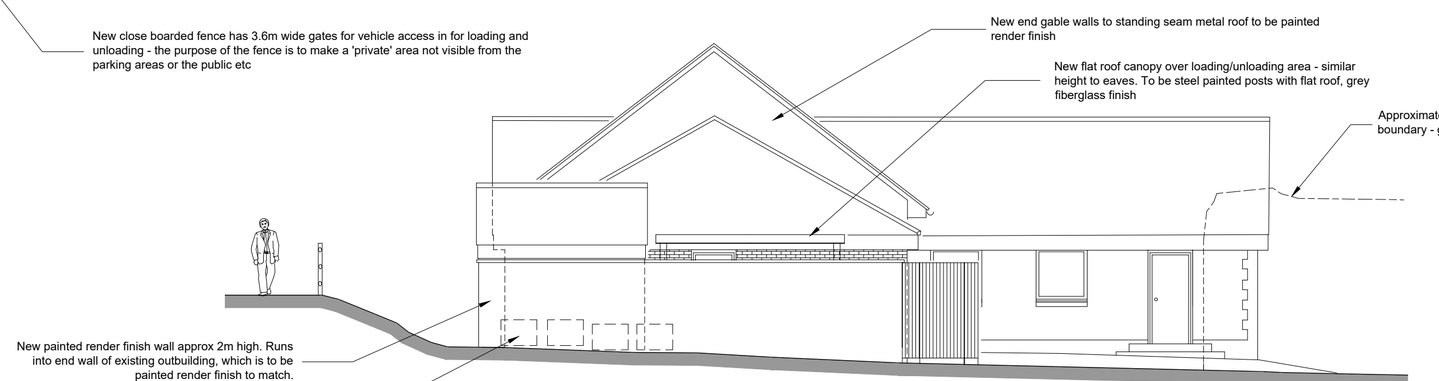


# PROPOSED WEST ELEVATION

0 10m

SCALE

| REV | DATE | DESCRIPTION | INITIAL |
|---|---|---|---|
| B | 15.02.17 | PROPOSED MINOR AMENDMENT TO SCREEN WALL AT NORTH EAST CORNER - HEIGHT RAISED. OPENING POSITION ADJUSTED AND ADDITIONAL OPENING ADDED | PF |
| A | 16.08.16 | SCREEN WALLS ALTERED - REDUCED HEIGHT AND FENCE ENCLOSURE NORTH WEST END CHANGED PARTLY TO MASONRY WALL. A/C UNITS MOVED - FOLLOWING DISCUSSIONS WITH PLANNING OFFICER REGARDING DESIGN - THIS IS A SUBSTITUTE/REVISED PLANNING APPLICATION DRAWING. | PF |

ANY DISCREPANCIES, CHECK WITH THE ARCHITECT PRIOR TO CARRYING OUT ANY WORK.
CHECK ALL DIMENSIONS ON SITE
DO NOT SCALE OFF DRAWING
NOT FOR CONSTRUCTION
DRAWING FOR PLANNING PURPOSES ONLY

REVISION:

NOTES:

CLIENT: HD Tribe Ltd

DESCRIPTION: Proposed Elevations

RATHBONE • MILLER
architecture and project management
First Floor, 39 High Street, Steyning, West Sussex, BN44 3YE
Telephone: 01903 879873
Facsimile: 01903 879874

| SCALE: | DATE: | DRAWN: | PROJECT: | DRAWING NUMBER: | REVISION: |
|---|---|---|---|---|---|
| 1:100@A2 | June 2016 | | Conversion of Northbourne Medical Centre to Funeral Directors & Chapel of Rest | 17377-128 | B |

© Copyright RATHBONE MILLER LIMITED