


Example of metal standing seam roof to be used for new raised roof section

CONVERSION OF NORTHBOURNE MEDICAL CENTRE
PERMIT AWDM/0968/16
EXTRACT OF PROPOSED MINOR AMENDMENT DRAWING 17377-128B - MARKED TO SHOW CHANGE FROM DRAWING 128A. RATHBONE MILLER LTD 15.02.17.

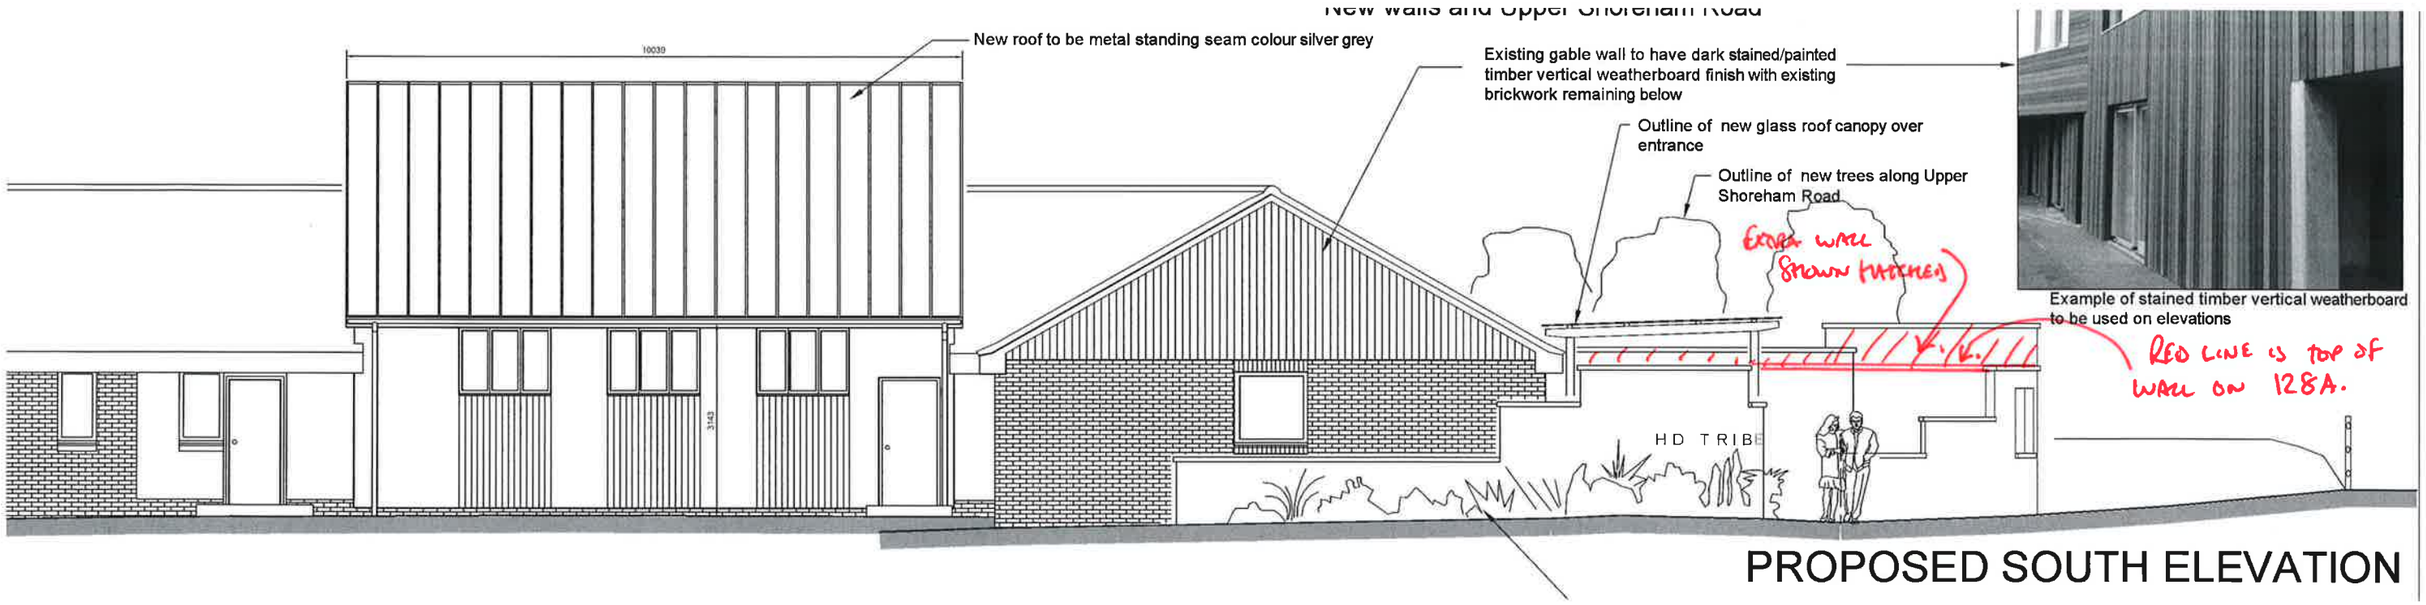

PROPOSED SOUTH ELEVATION

CONVERSION OF NORTHBOURNE MEDICAL CENTRE
PERMIT AWDM/0968/16
EXTRACT OF PROPOSED MINOR AMENDMENT DRAWING 17377-128B - MARKED TO SHOW CHANGE FROM DRAWING 128A.
KATHRYNE MILLER 15.02.17