SCALE 1:50

EXISTING GROUND FLOOR PLAN

EXISTING LAYOUT TO REMAIN

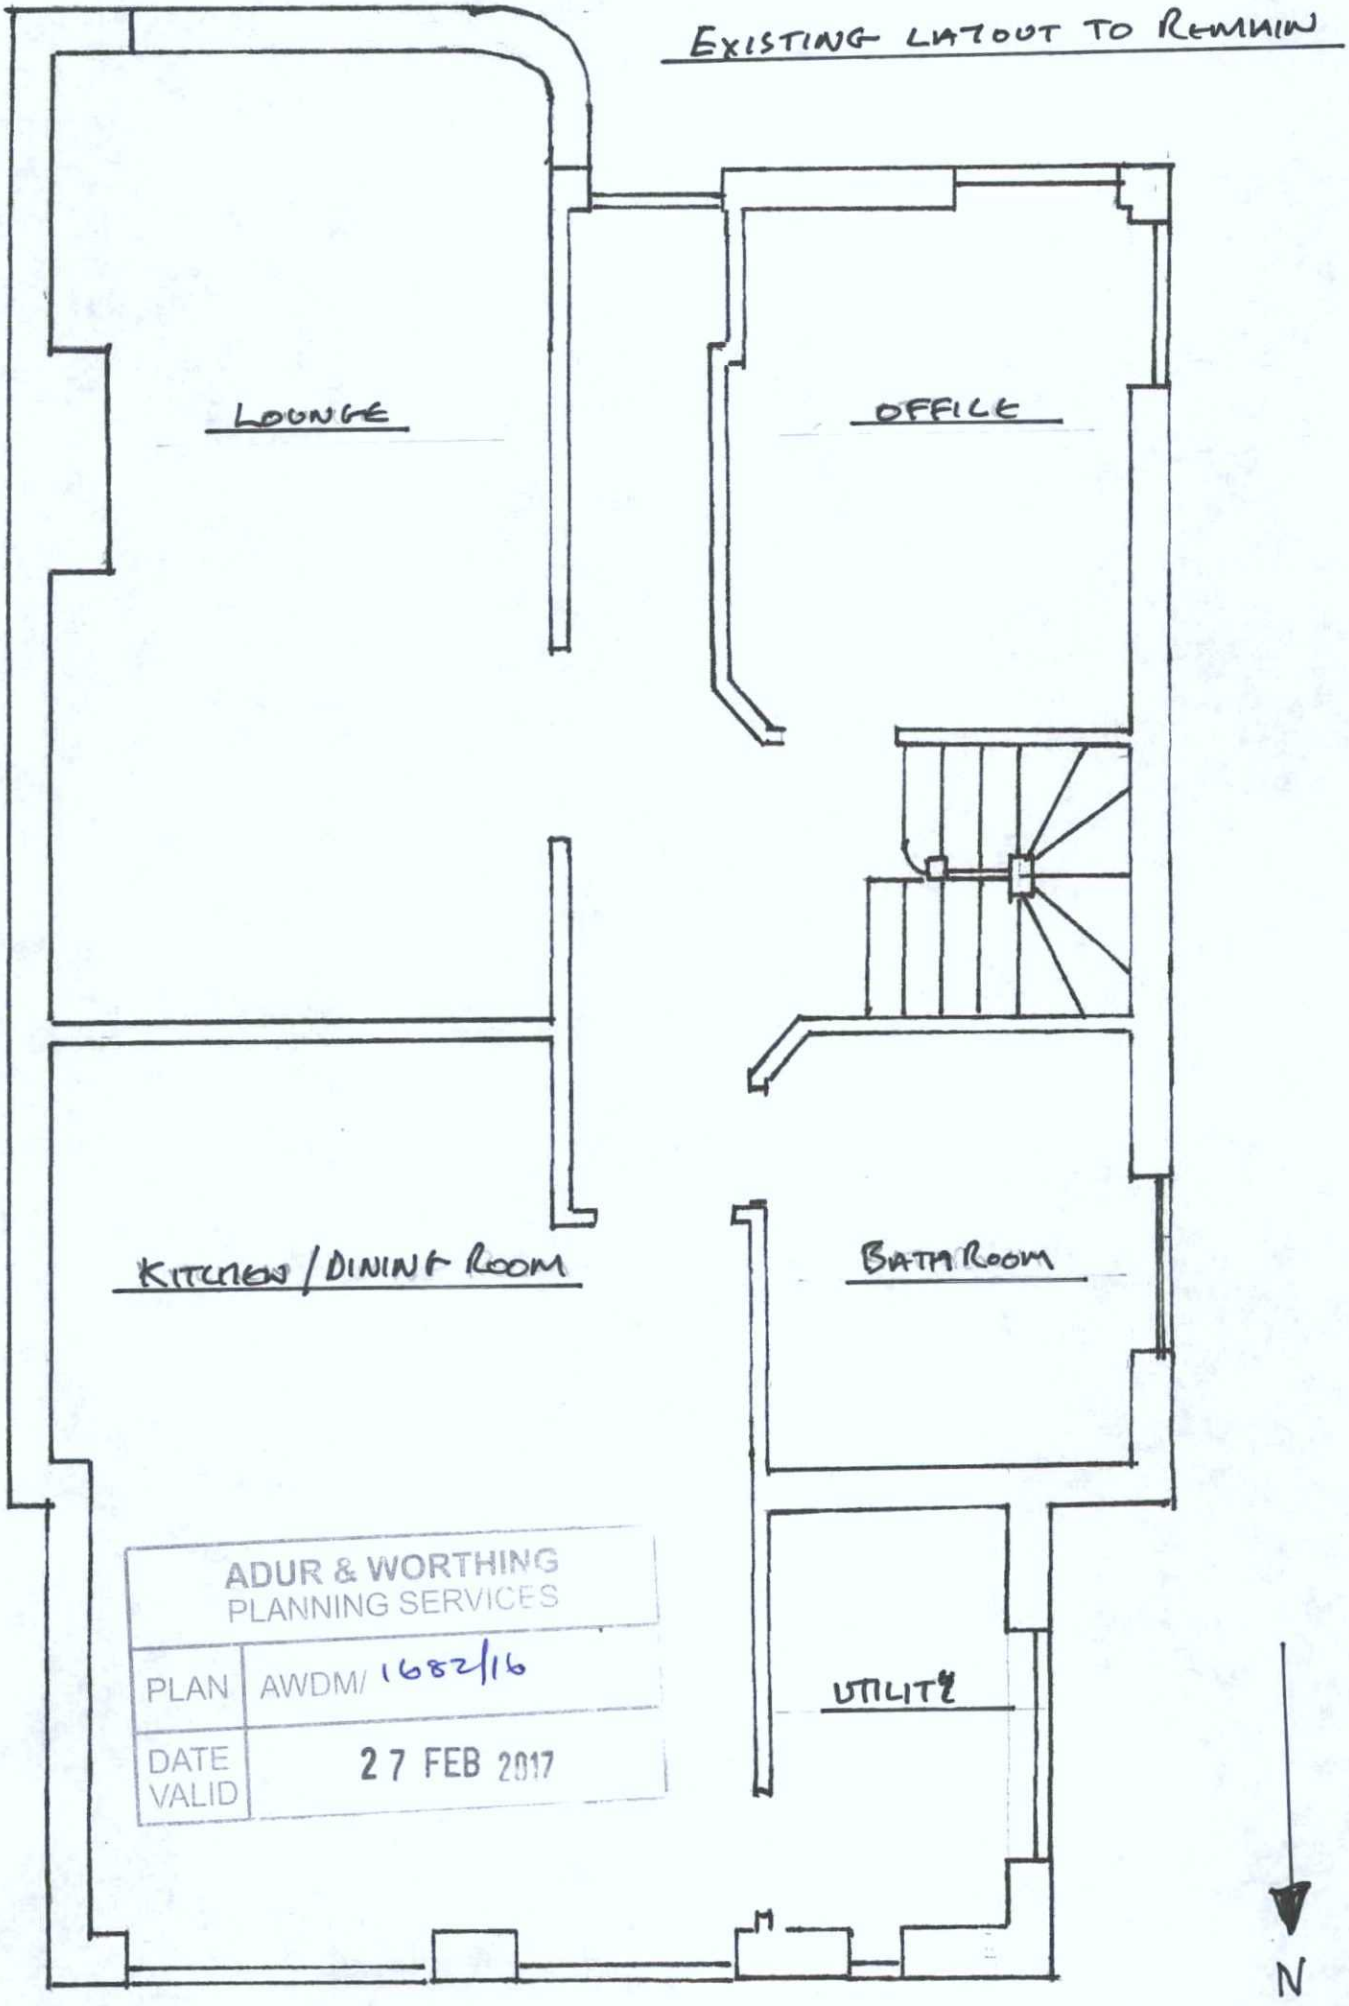

ADUR & WORTHING
PLANNING SERVICES
PLAN AWDM/ 1682/16
DATE VALID 27 FEB 2017