Adur & Worthing councils

AMENDMENT

Rev. 'a' - Brick built porch changed to pvcu construction with existing roof.

ADUR & WORTHING
PLANNING SERVICES

PLAN	AWDM/ 0711/16
DATE ~~VALID~~	Rec 30/6/16

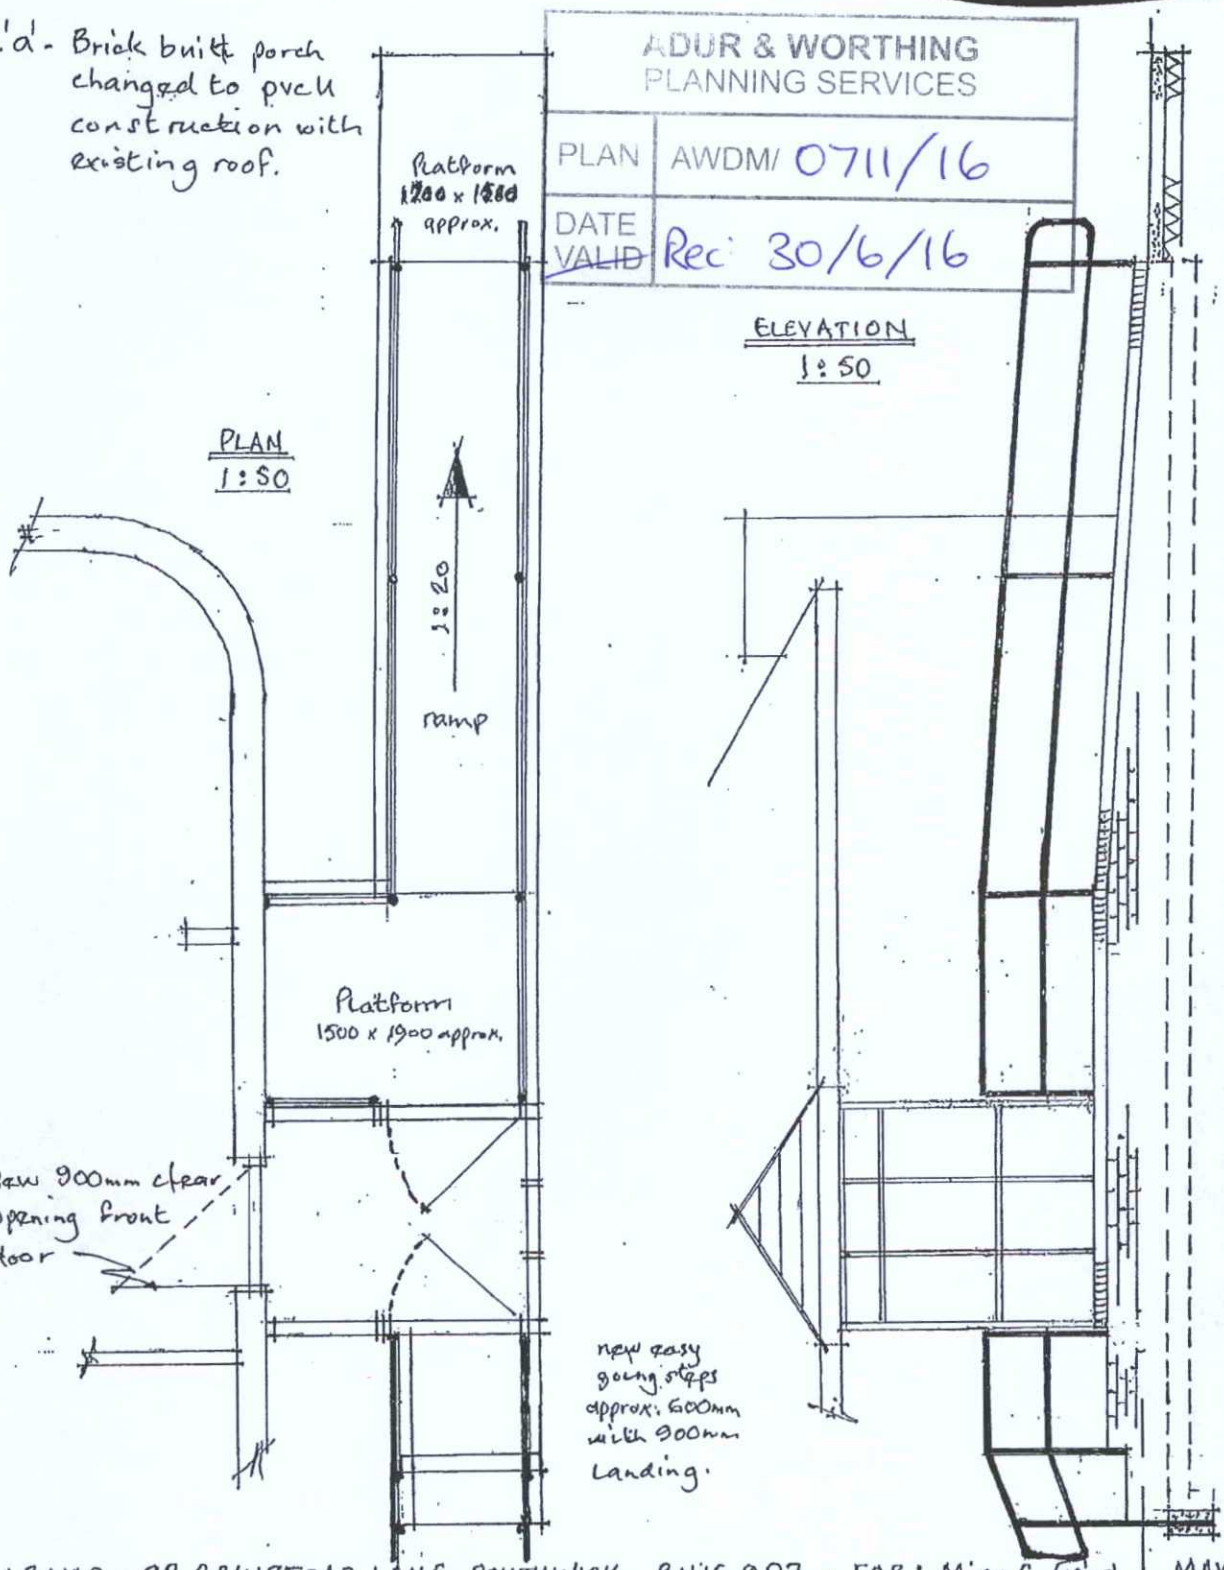

NEW RAMP - 92 GRINSTEAD LANE, SOUTHWICK, BN15 9DZ - FOR: Miss C Ford MAY 2016

DRAWING No. 1a

ADUR DISTRICT COUNCIL

Adur & Worthing Councils, Portland House,
Richmond Road, Worthing, W. Sussex, BN11 1HS
web: www.adur.gov.uk www.worthing.gov.uk

Worthing BOROUGH COUNCIL