Printing Notes - This document is A4 Size
To print this document accurately to the intended scale, ensure that print settings are set to 'Actual Size' or 'No scaling'. **Do not print 'Fit to page'**
Drawings not for construction.

A4 page

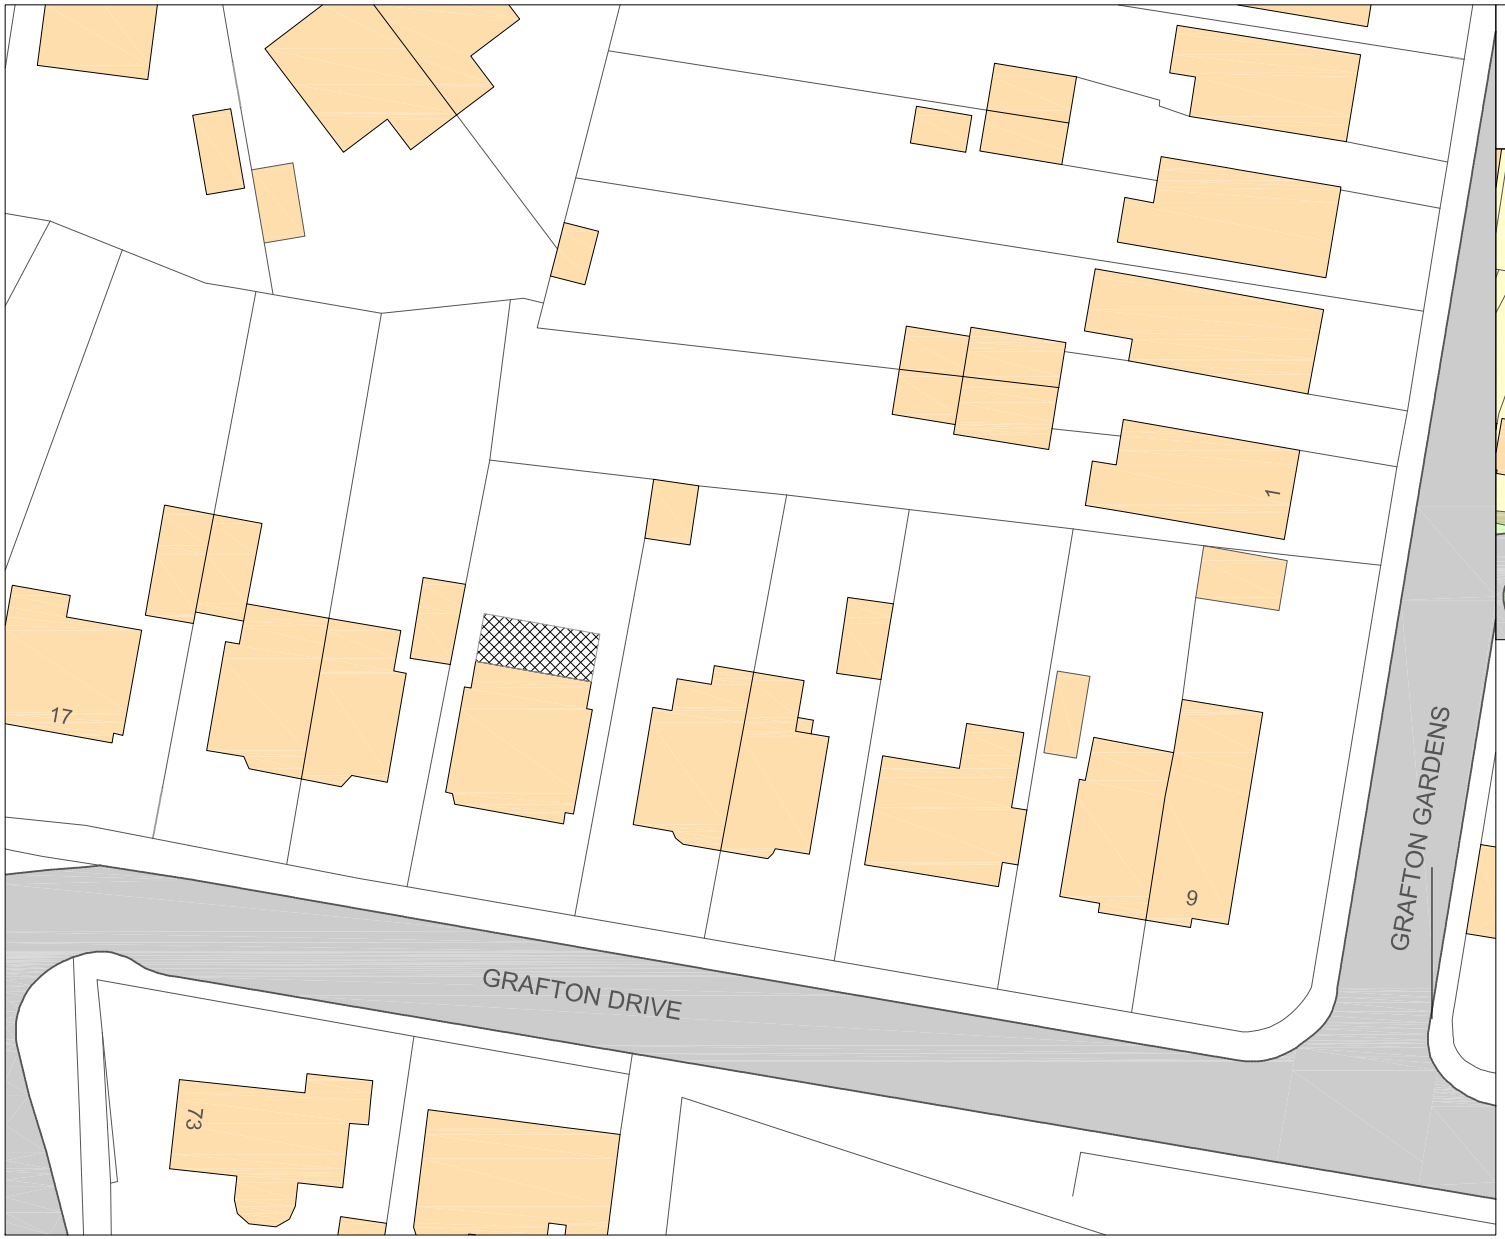

+BP Block Plan

Scale in Metres 1:500

0 5 10 15 20 25

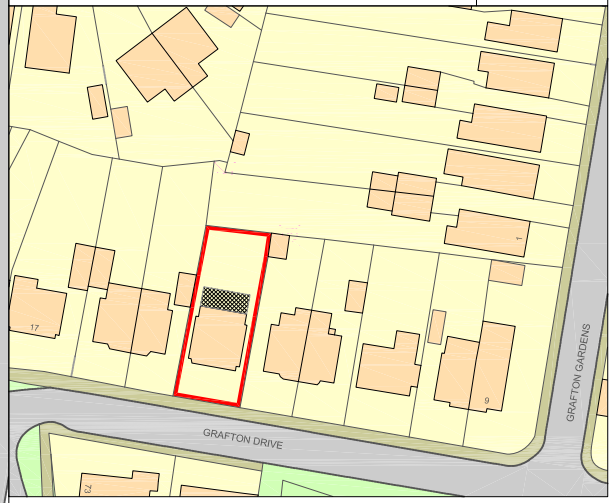

+LP Location Map

Scale in Metres 1:1250

0 10 20 30 40 50

PLATFORM3
SURVEY - DESIGN - VISUALISE

address

14 Grafton Drive
Sompting
BN15 9SW

title

OS Map & Block Plan

client

Beleznay

date

April 2021

scale

as shown@A4

drg. no.

20-B160-1

revision.

© PLATFORM3 2021