Printing Notes - This document is A3 Size
To print this document accurately to the intended scale, ensure that print settings are set to 'Actual Size' or 'No scaling'
Do not print 'Fit to page'
Drawings not for construction

A3 page

© PLATFORM3 2021

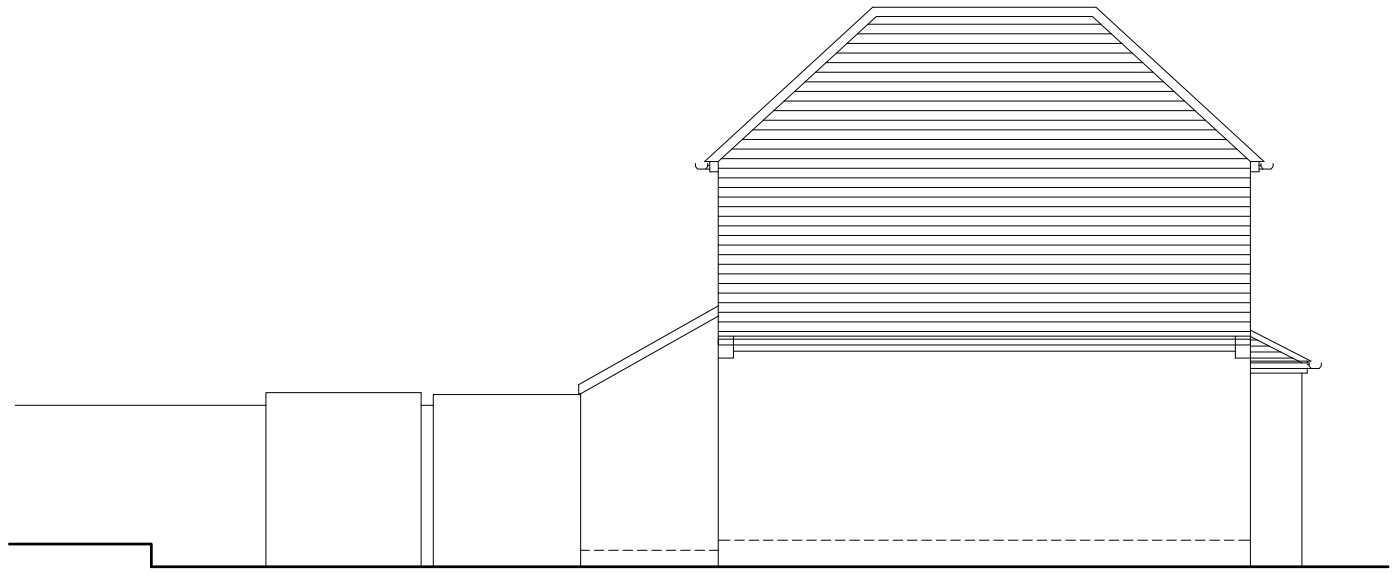

+11.01 West Elevation



+11.02 North Elevation

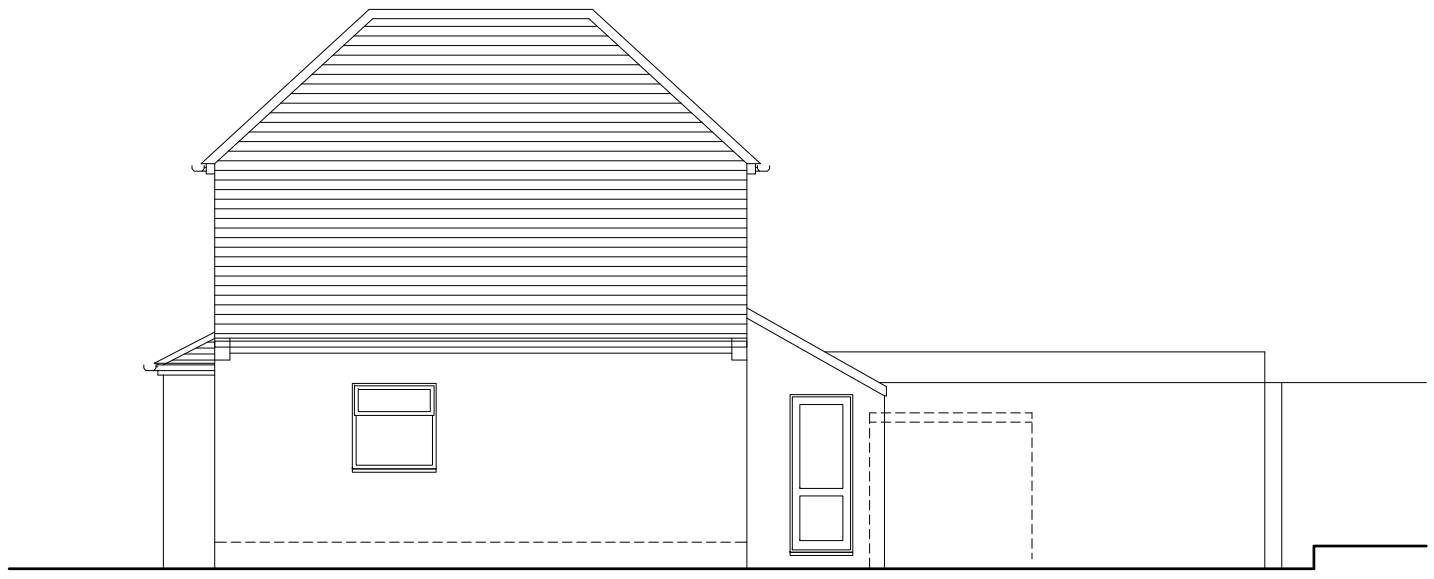

+11.03 East Elevation



+11.04 South Elevation

Existing

Scale in Metres 1:100

0 1 2 3 4 5 6 7 8 9 10

PLATFORM3
SURVEY - DESIGN - VISUALISE

address
14 Grafton Drive
Sompting
BN15 9SW

title	date	scale
Existing Elevations	Mar 2020	as shown@A3
client	drg. no.	revision.
Peter & Martina	20-B160-11	B