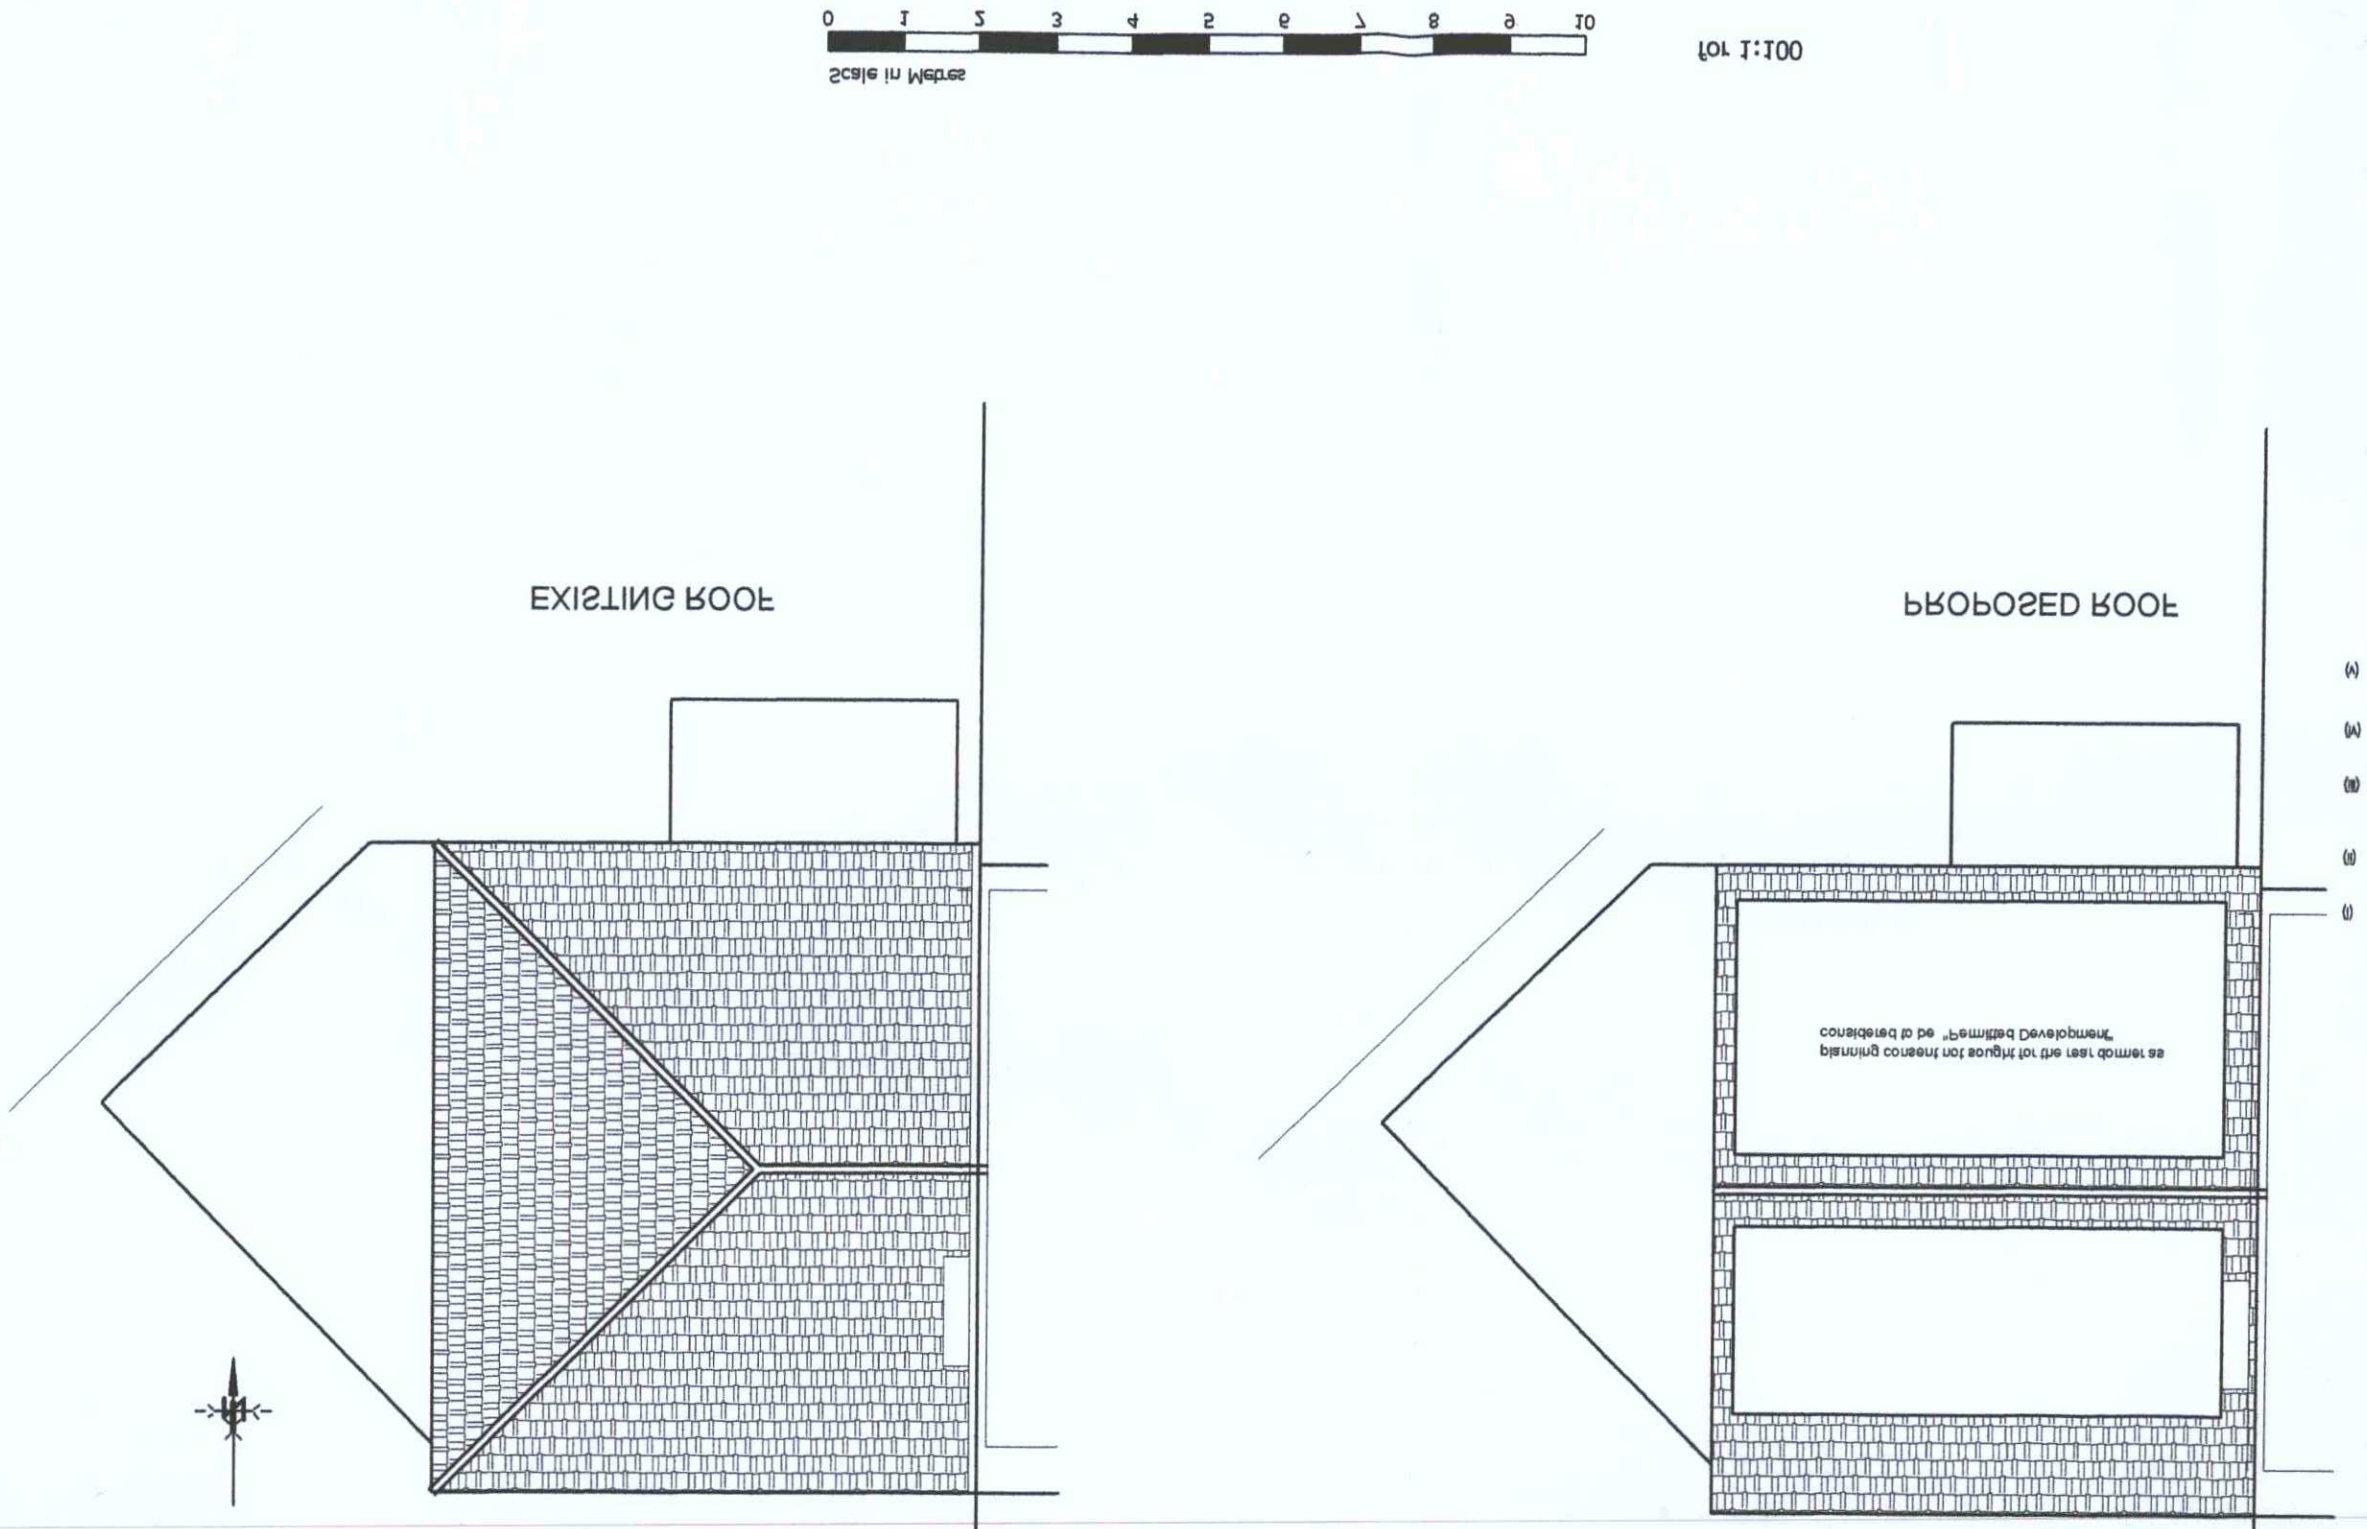

NOTES.

(i) This drawing is not to be scaled by contractors, work to figured dimensions only, confirmed on site.

(ii) This drawing is to be read in conjunction with all relevant architectural drawings, detailed specifications where applicable and all associated drawings in this series.

(iii) Any discrepancy on this drawing is to be reported immediately to the owner for clarification.

(iv) The contractor is responsible for all temporary works and for the stability of the works in progress.

(v) Copyright for all drawings/designs part or full shall remain with KEL in accordance with the Copyright Act 1988

Revision | Date

Client: Mrs. Z. Canty

Project: 80, West Way Lancing

Title: EXISTING AND PROPOSED ROOF PLAN

KEL Building Advisor Ltd — RICS

Address: 88, Hewitt Avenue, Hove, East Sussex, BN3 7NA

Tel/Fax: 01273 774881 Mobile: 07791 481483 E-mail: kelltd@kelbuilding.co.uk

Scale: 1:100 | Date: Jun 2013 | Drawn: KEL | Project No: 0521 | Paper Size: A3 | Dwg. No: 004

FOR PLANNING PURPOSES

ADUR & WORTHING PLANNING SERVICES

PLAN: AWDM/0794/13

DATE: - 4 JUL 2013

VALID