

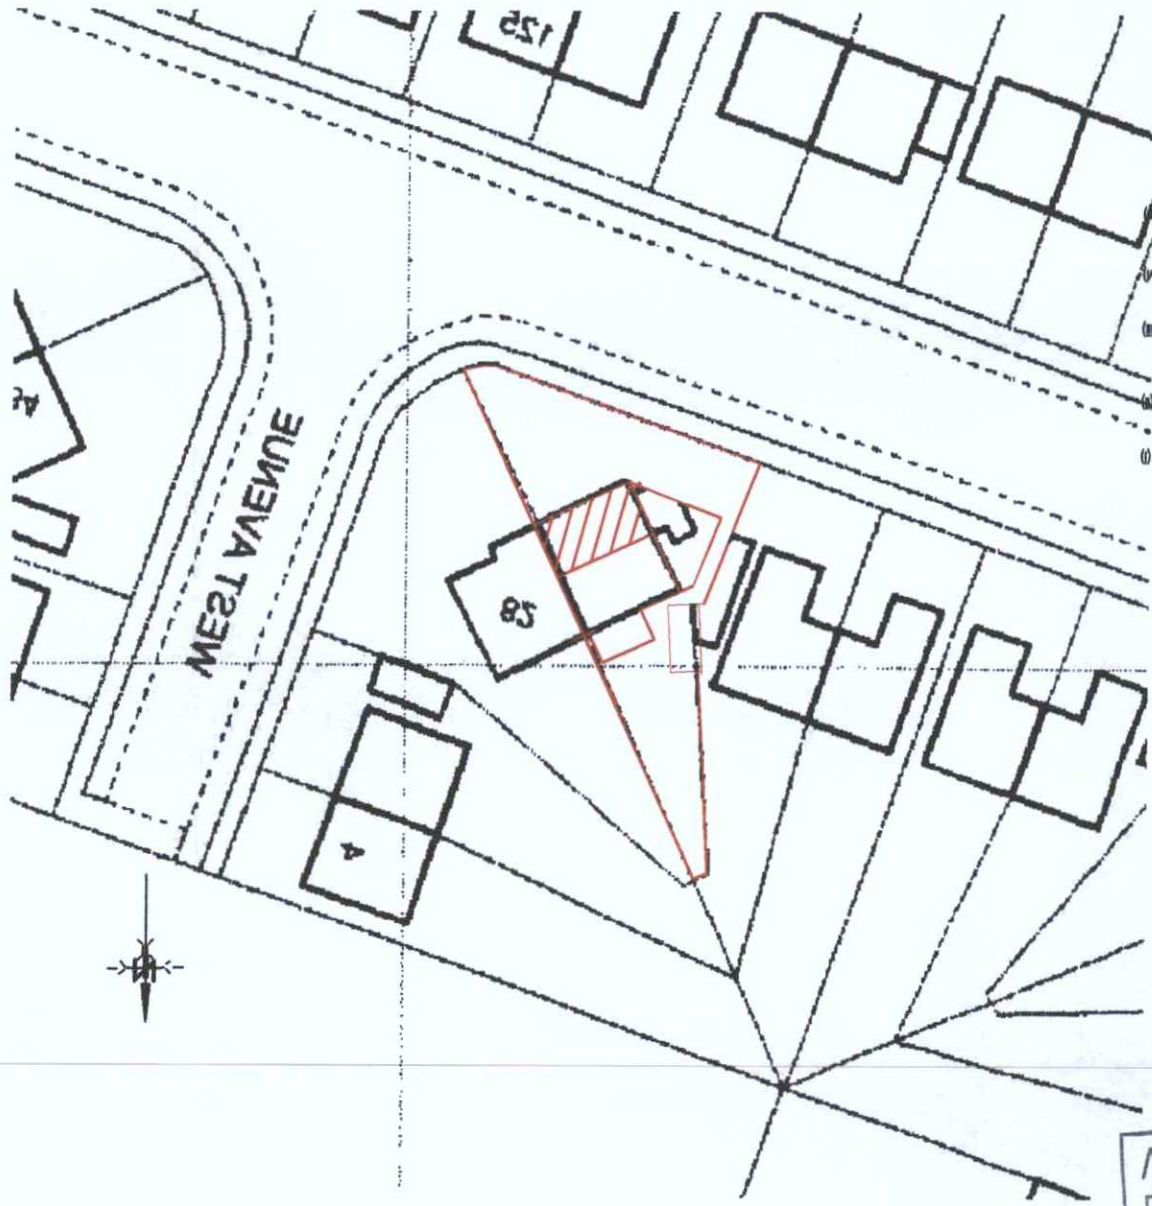

Scale in Metres 0 10 20 30 40 50 60 for 1:1250

Scale in Metres 0 5 10 15 20 25 for 1:500

Revision	Date
Mrs. Z. Canty	

Project: 80, West Way, Lancing BN15 8NA

Title: Street & Block Plan

Building Advisor Ltd — RICS

Scale: 1:1250 | Date: Jun 2013 | Drawn: KEL | Project No: 0521 | Page No: A3 | Dwg No: 500

Copyright

NOTES

(i) This drawing is not to be scaled by contractors, work to figured dimensions only, confirmed on site.

(ii) This drawing is to be read in conjunction with all relevant architectural drawings, detailed specifications where applicable and all associated drawings in this series.

(iii) Any discrepancy on this drawing is to be reported immediately to the owner for clarification.

(iv) The contractor is responsible for all temporary works and for the stability of the works in progress.

(v) Copyright for all drawings/designs part or full shall remain with KEL in accordance with the Copyright Act 1988

FOR PLANNING PURPOSES

ADUR & WORTHING PLANNING SERVICES

PLAN: AWDM/0[illegible]/13

DATE: 2 JUL 2013

VALID