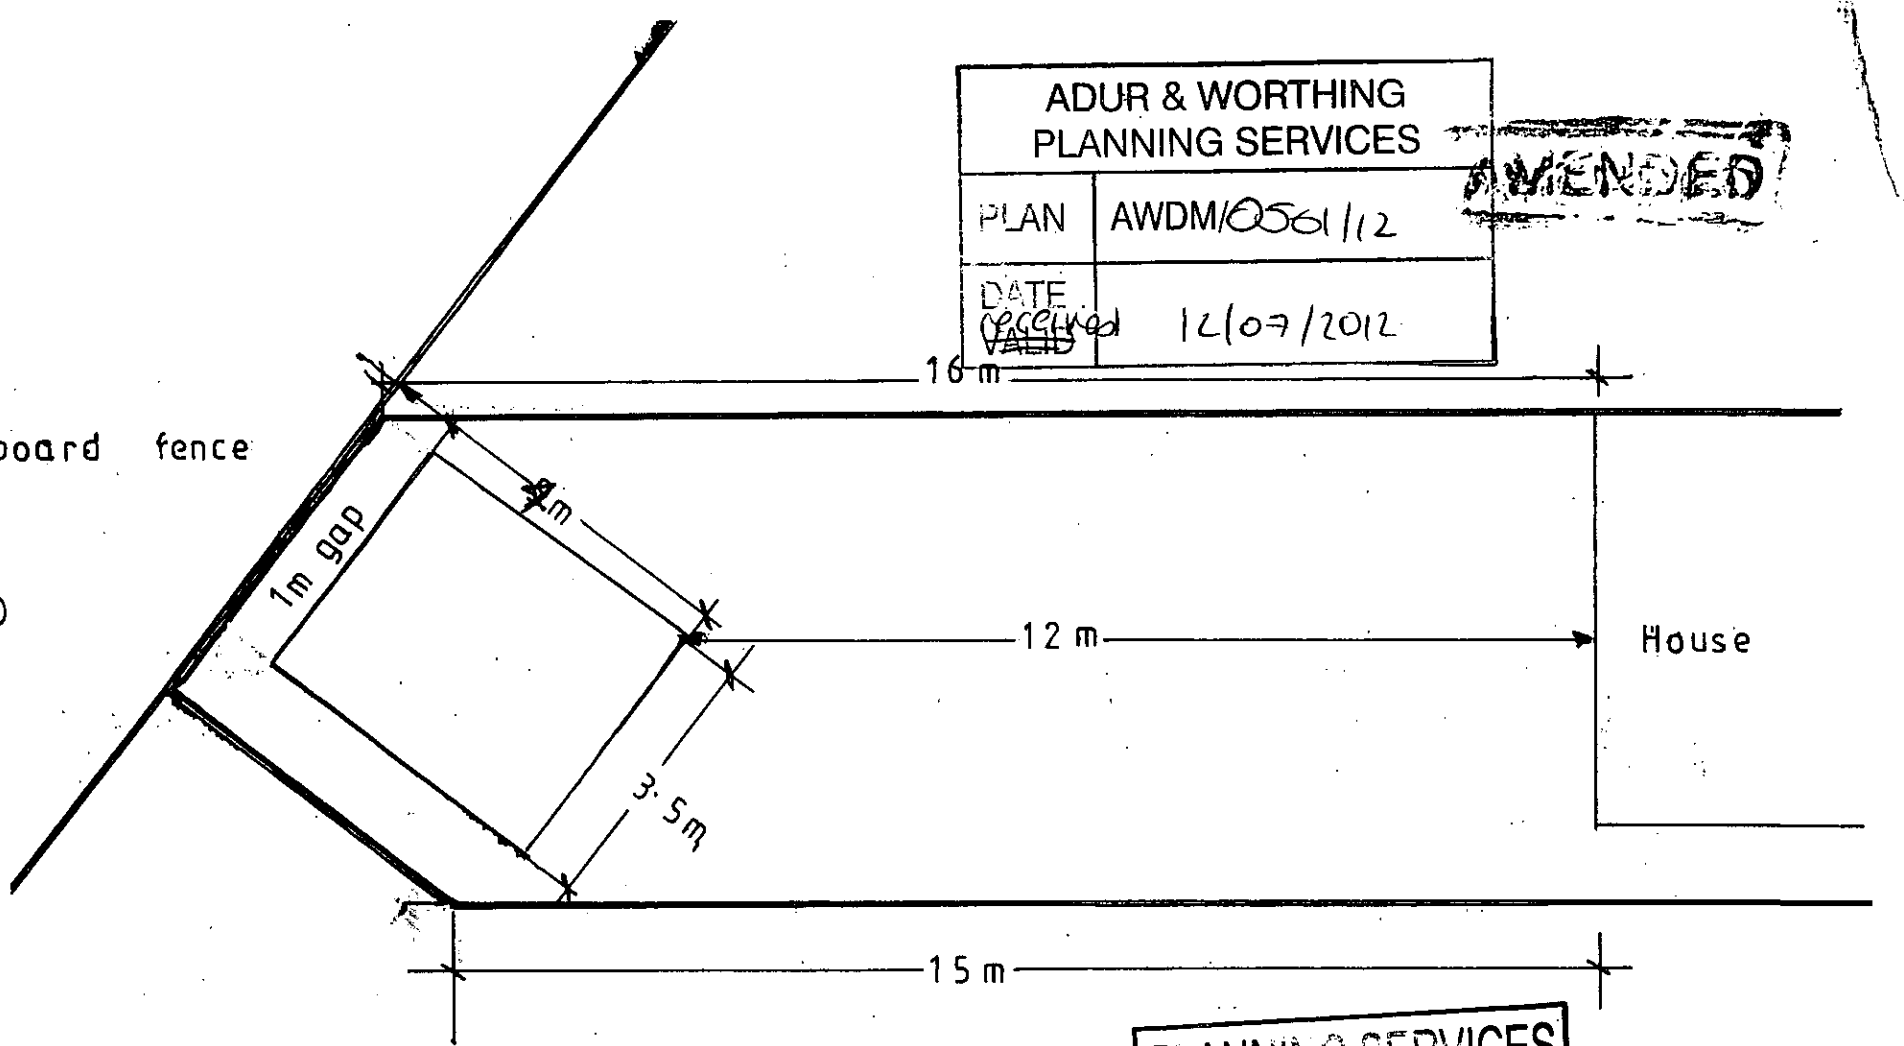


ADUR & WORTHING
PLANNING SERVICES

PLAN	AWDM/0561/12
DATE ~~VALID~~ Received	12/07/2012

AMENDED

Mr.P. Harvey
33 Manor Road
Lancing

PLANNING SERVICES
21 FEB 2013
REFUSED