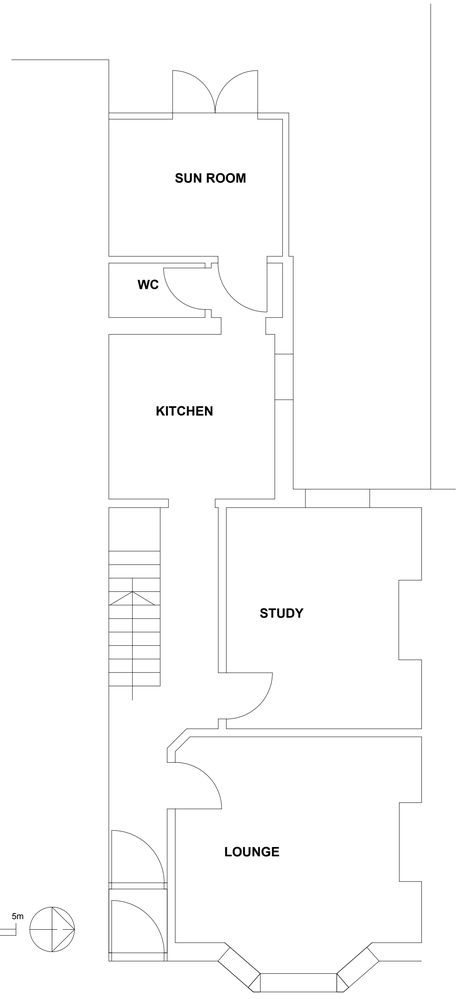


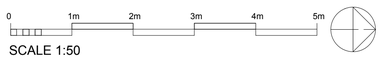


GROUND FLOOR PLAN AS EXISTING

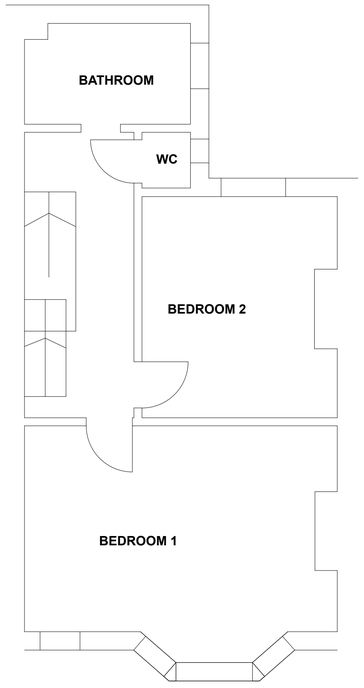


FIRST FLOOR PLAN AS EXISTING

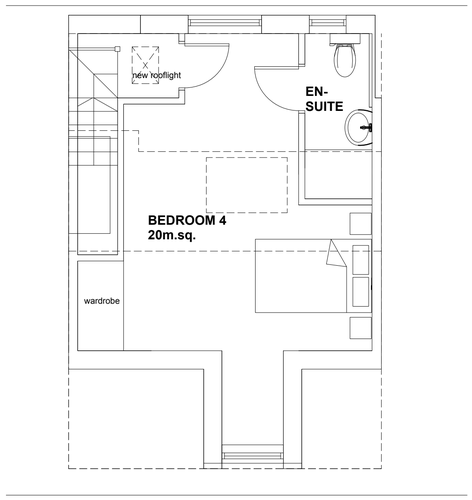


LOFT PLAN AS EXISTING

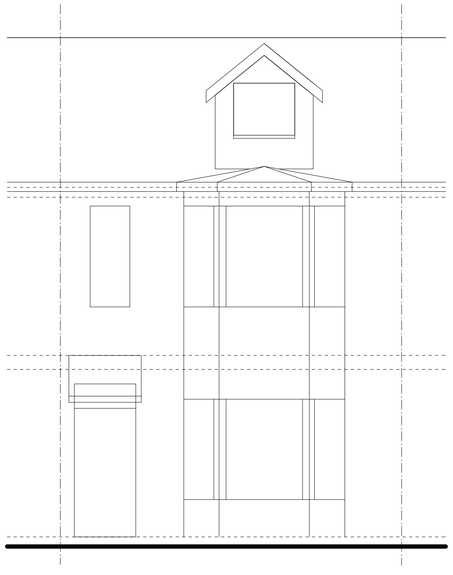

FRONT (EAST) ELEVATION AS EXISTING

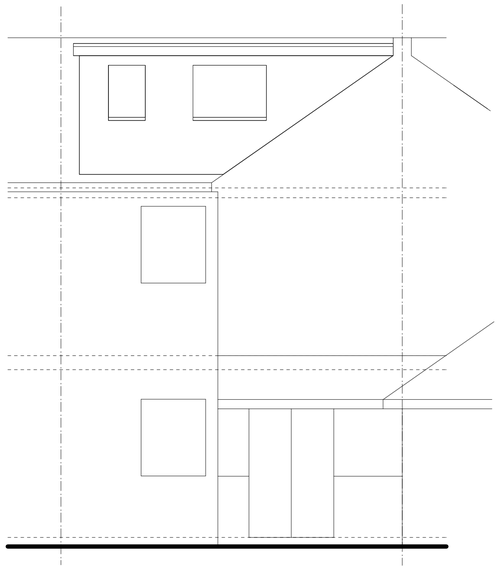

REAR (WEST) ELEVATION AS EXISTING

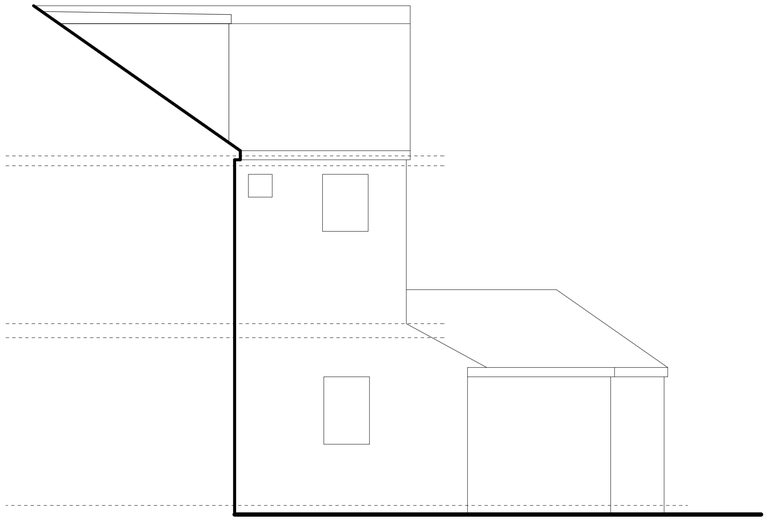

SIDE (NORTH) ELEVATION AS EXISTING

notes:

amendments:

project: Rear Extension to form family room

location: 53 Underdown Road, Southwick

client: Mrs S Cross

drawing: Plans and Elevations as Existing

scale: 1:50 | page: A1

drawn by: | checked by:

date: Sept. 2024 | drawing number: **3001 - 01** | revision: