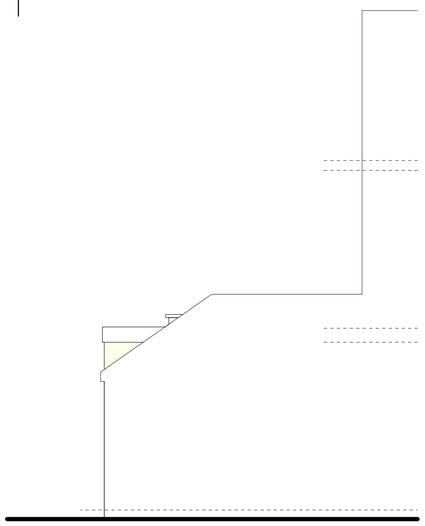

SOUTH SIDE ELEVATION AS PROPOSED

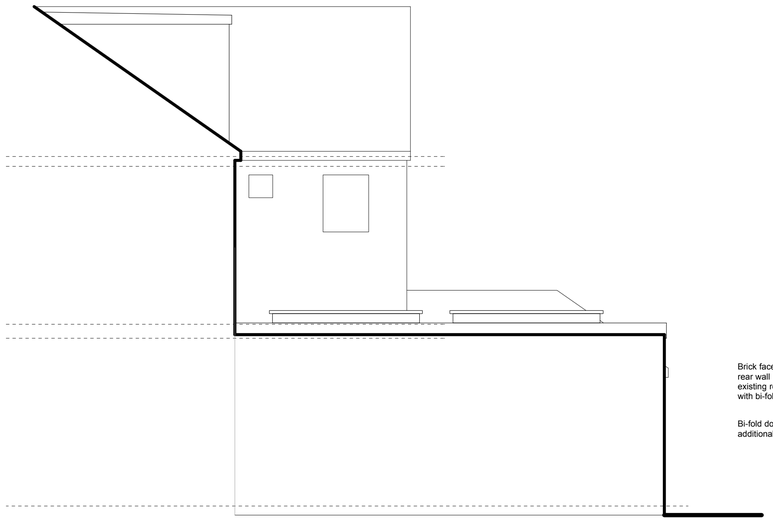

NORTH SIDE ELEVATION AS PROPOSED



PROPOSED REAR (WEST) ELEVATION

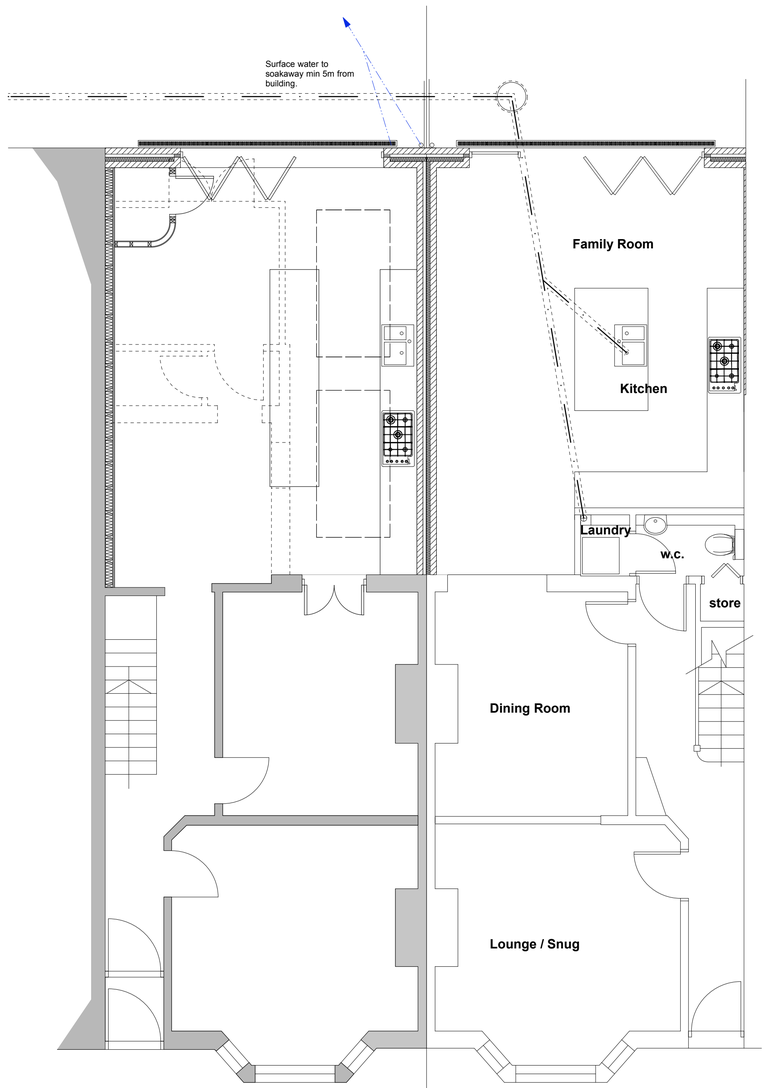

PROPOSED GROUND FLOOR PLAN

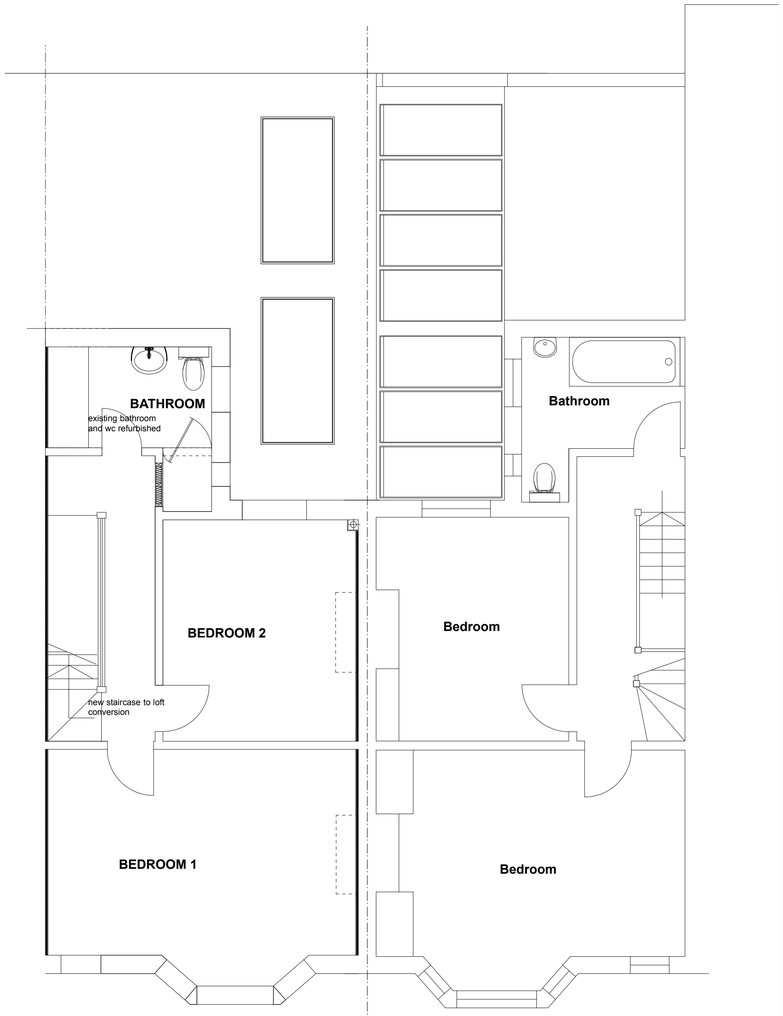

FIRST FLOOR PLAN AS PROPOSED

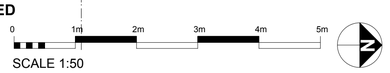

SCALE 1:50

notes:

amendments:

project: Rear Extension to form family room

location: 53 Underdown Road, Southwick

client: Mrs S Cross

drawing: Plans and Elevations as Proposed

scale: 1:50 | page: A1

drawn by: | checked by:

date: Sept. 2024 | drawing number: 3001 - 20 | revision: