

The architectural site plan shows a stadium layout with various seating areas and walkways. The plan is oriented with North at the top. Key features include:

- Seating Areas:** Indicated by hatched patterns. A large central seating area is surrounded by smaller sections. A curved seating area is located at the top left.
- Walkways and Paths:** Shown as solid lines. A main walkway runs along the top edge, and another runs along the bottom edge. A path leads from the top left towards the center.
- Numbered Points:** 18 points are marked with black dots and numbers. Points 1-10 are located in the upper and middle sections, while points 11-18 are in the lower and right sections.
- Dimensions:** Numerous dimensions are provided in meters, indicating the size of various sections and the overall layout. For example, the top section has a width of 2794m and a height of 2000m. The central seating area has a width of 7000m and a height of 1200m.
- Other Features:** A small rectangular area labeled 'mh' is located at the top left. A small square labeled 'W' is located at the top center. A small rectangular area labeled '1' is located at the bottom left.

GUIDE/CHECK DIMENSION



LEGEND:

This drawing remains the copyright of kold studios Limited.
Any context outside site boundary is indicative only.
Drawing to be read in colour.
All dimensions in millimetres.
All dimensions indicative only.
All dimensions must be checked on site and any discrepancies verified with the landscape architect.
Drawing based on survey information by others.
Drawing to be read with all other issued information.
Refer architect's information for all architectural elements.
All footings, foundations & structural elements to engineer's design & specification.
Refer to engineer's information for all engineering elements.
Any discrepancies between the drawings and site conditions be brought to the attention of the contract administrator and/or landscape architect for review.

landscape architecture | garden design
T: +44 (0) 07925924735 | info@koldstudios.co.uk
6 marlborough place, brighton, bn1 1ub

drawing	Setting Out Plan
---------	------------------

```
scale:
1:50@A1/1:100@A3
```

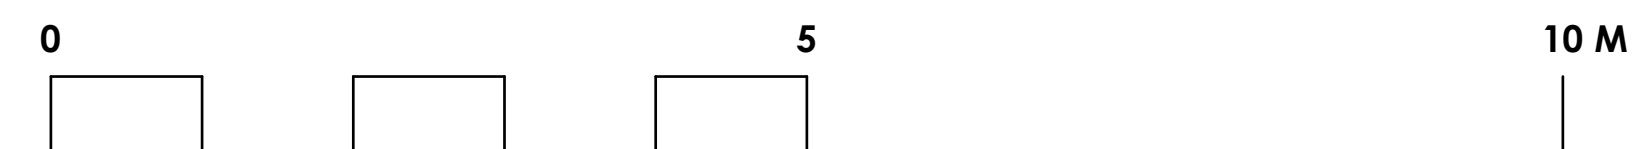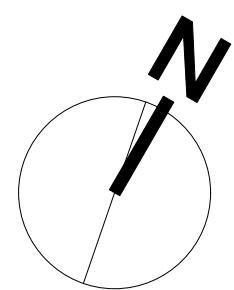

1:50@A1/1:100@A3