
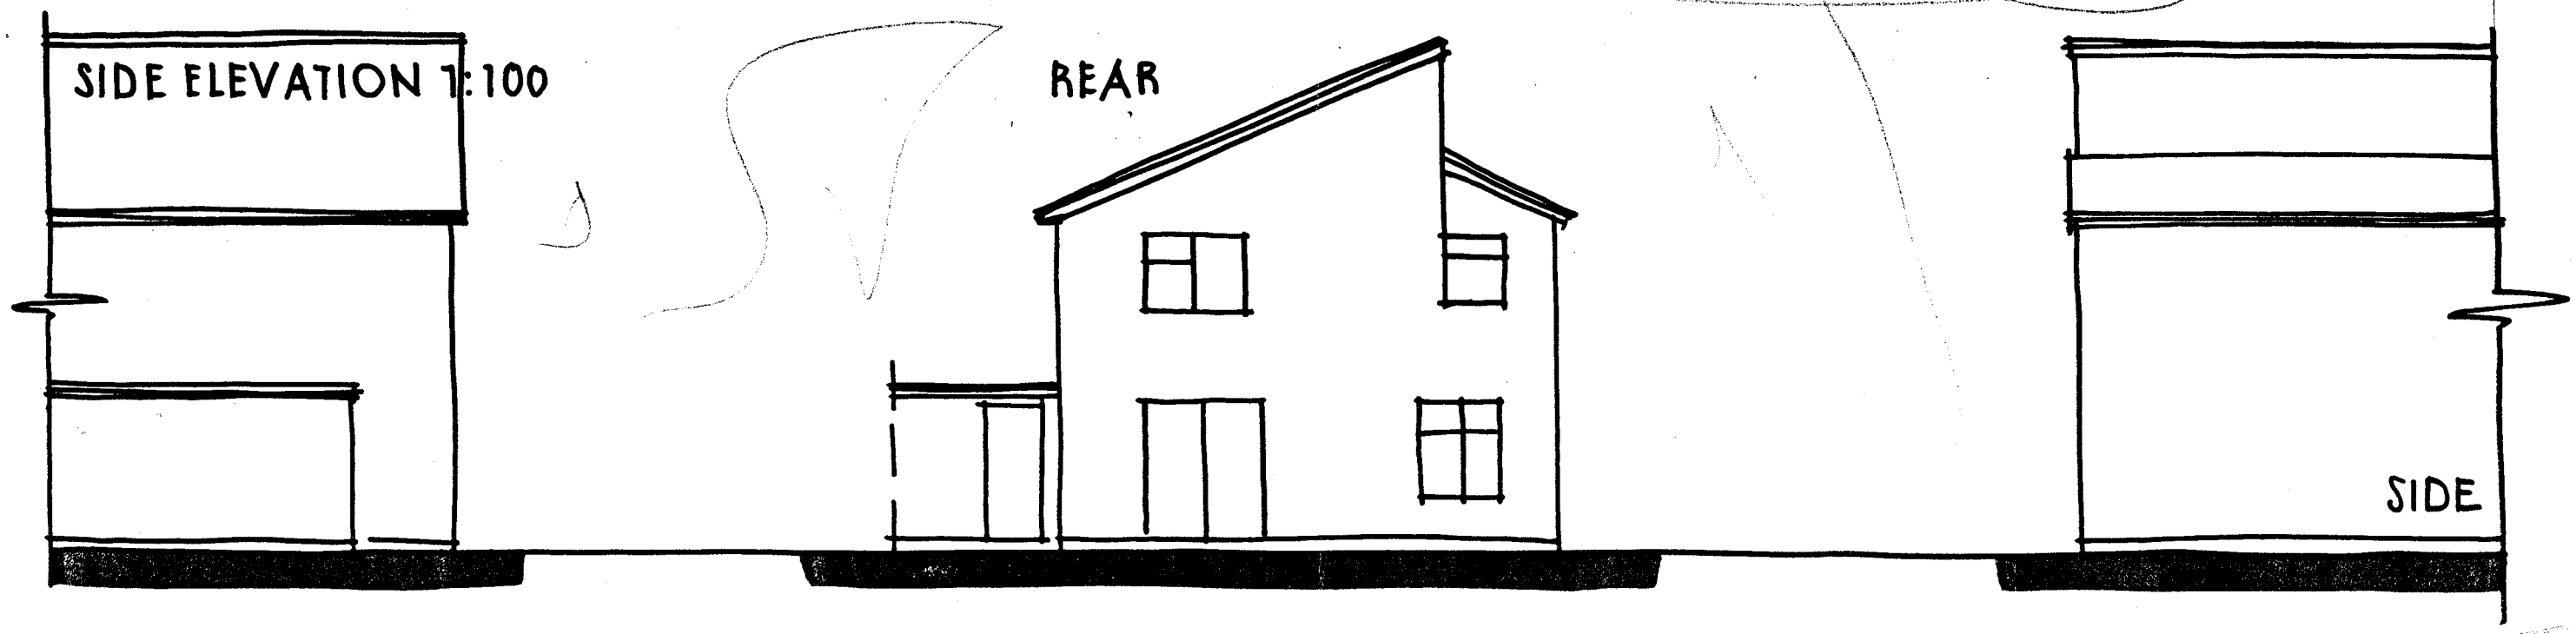


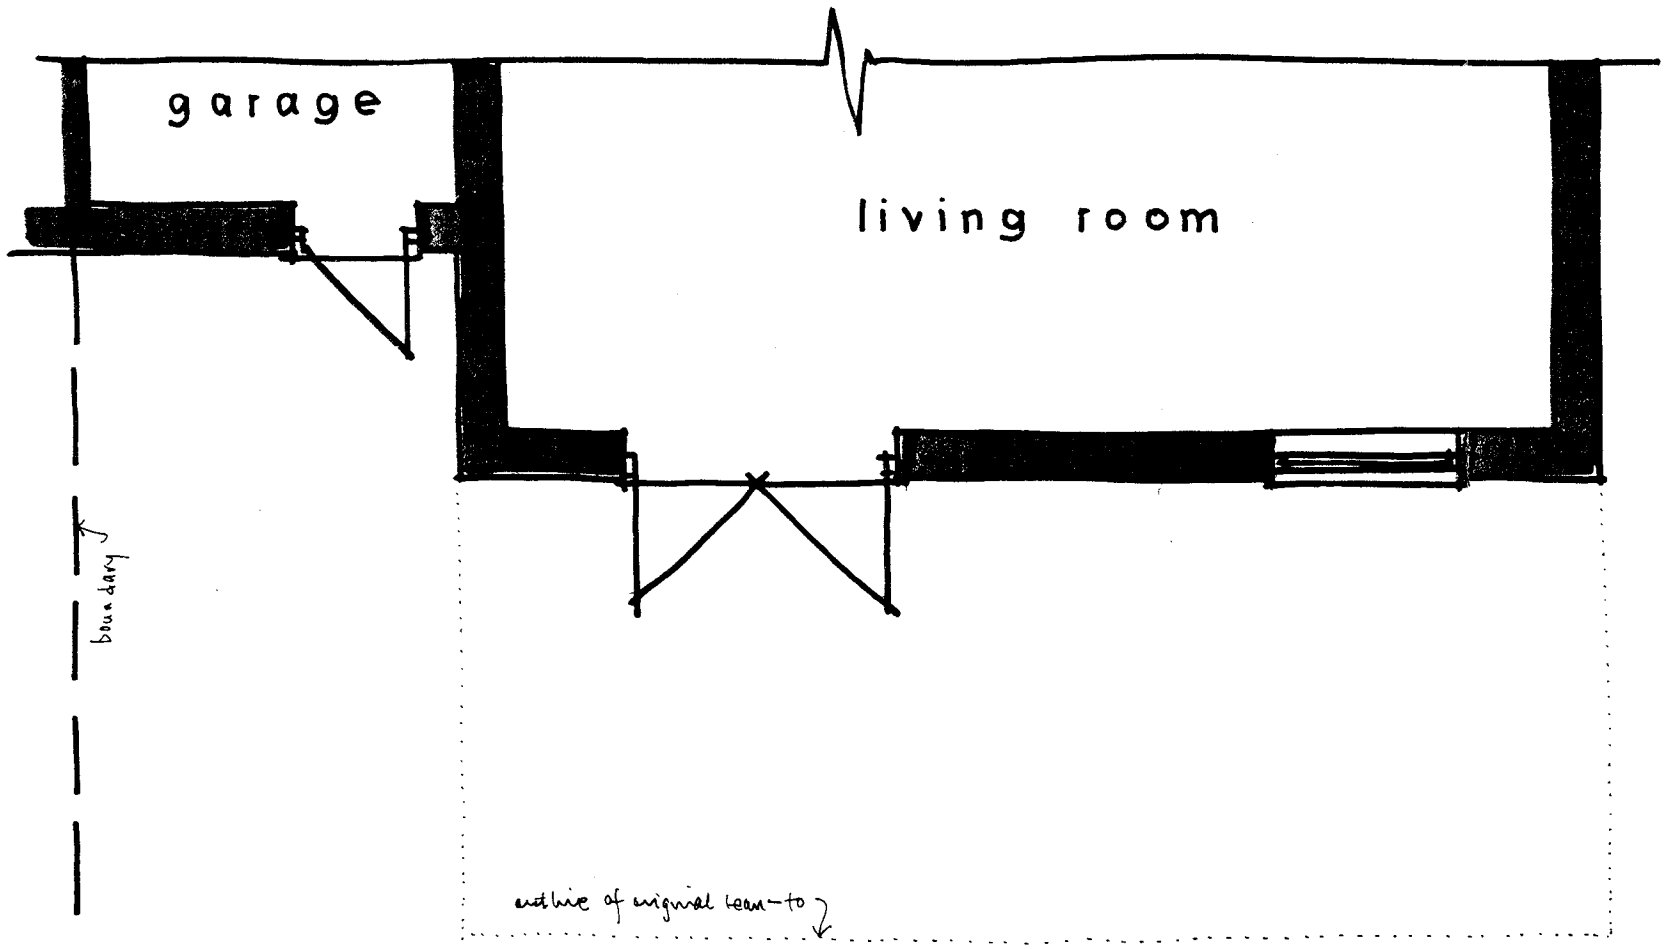

GROUND FLOOR PLAN 1:50

PLANNING
Application No. Ax/0128/09
Date Received 06 APR 2009

Wayne Gander MCIAT
Architectural Technologist
98 Durrington Lane
Worthing
West Sussex BN13 2RQ
Tel/Fax 01903 694817

234 HARBOUR WAY, SHOREHAM-BY-SEA
Existing details 01

March 2009