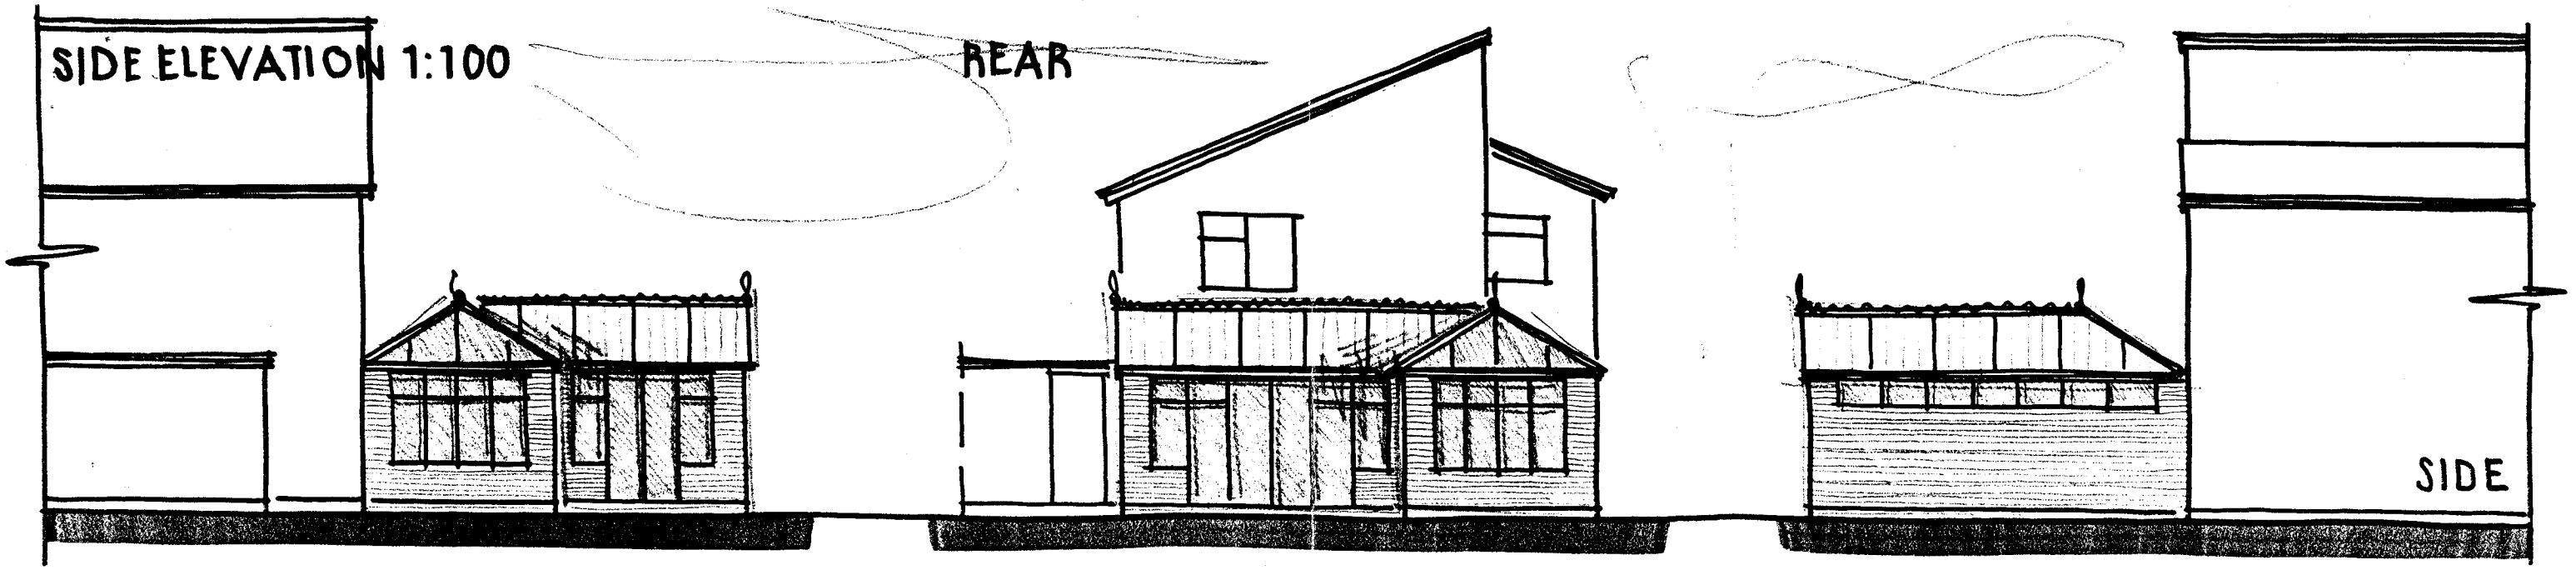

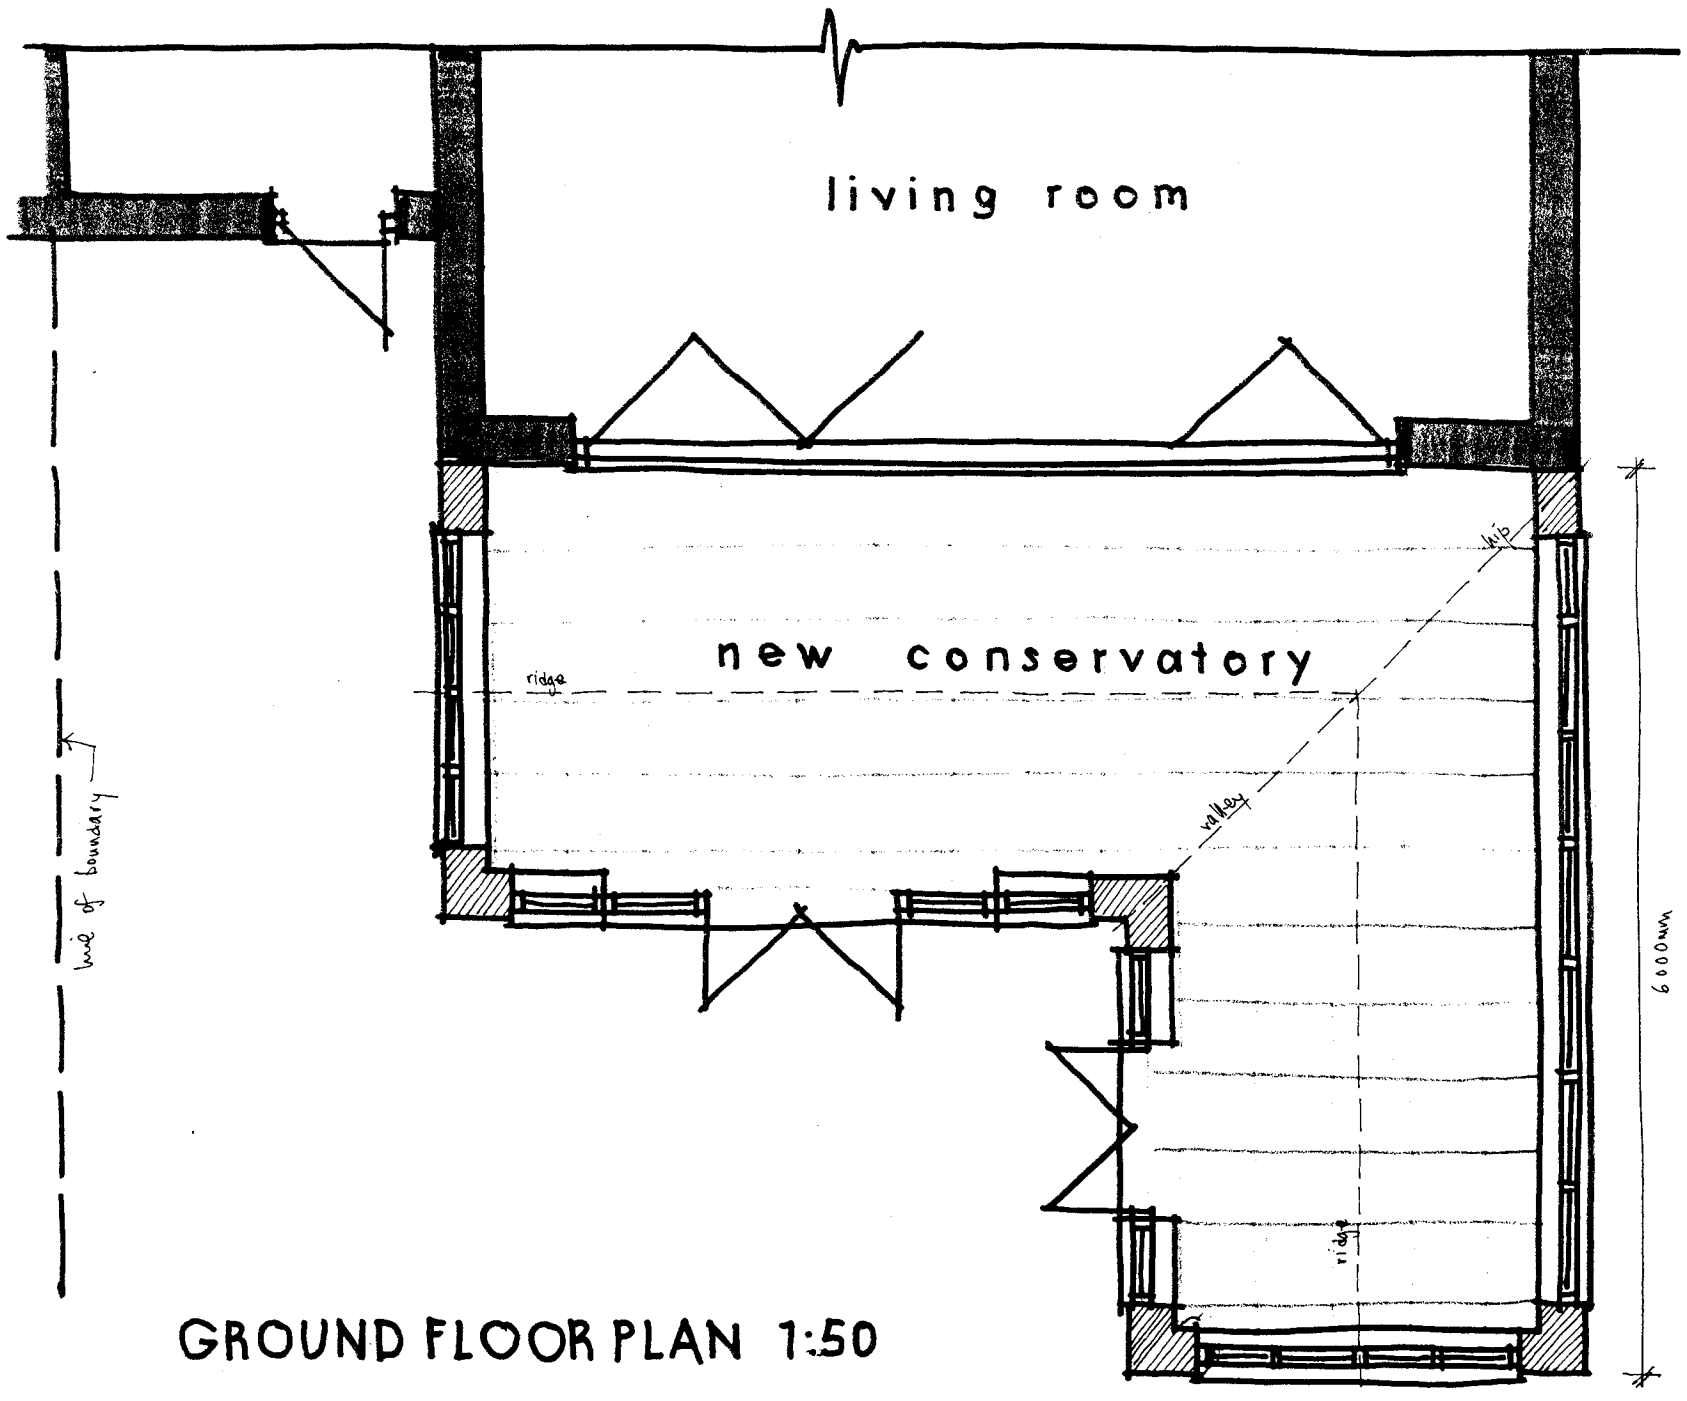

GROUND FLOOR PLAN 1:50

PLANNING DIVISION
PLAN No. Add012869
DATE 06 APR 2009

Wayne Gander MCIAT
Architectural Technologist
98 Durrington Lane
Worthing
West Sussex BN13 2RQ
Tel/Fax 01903 694817

234 HARBOUR WAY, SHOREHAM-BY-SEA
Proposals 02

March 2009