




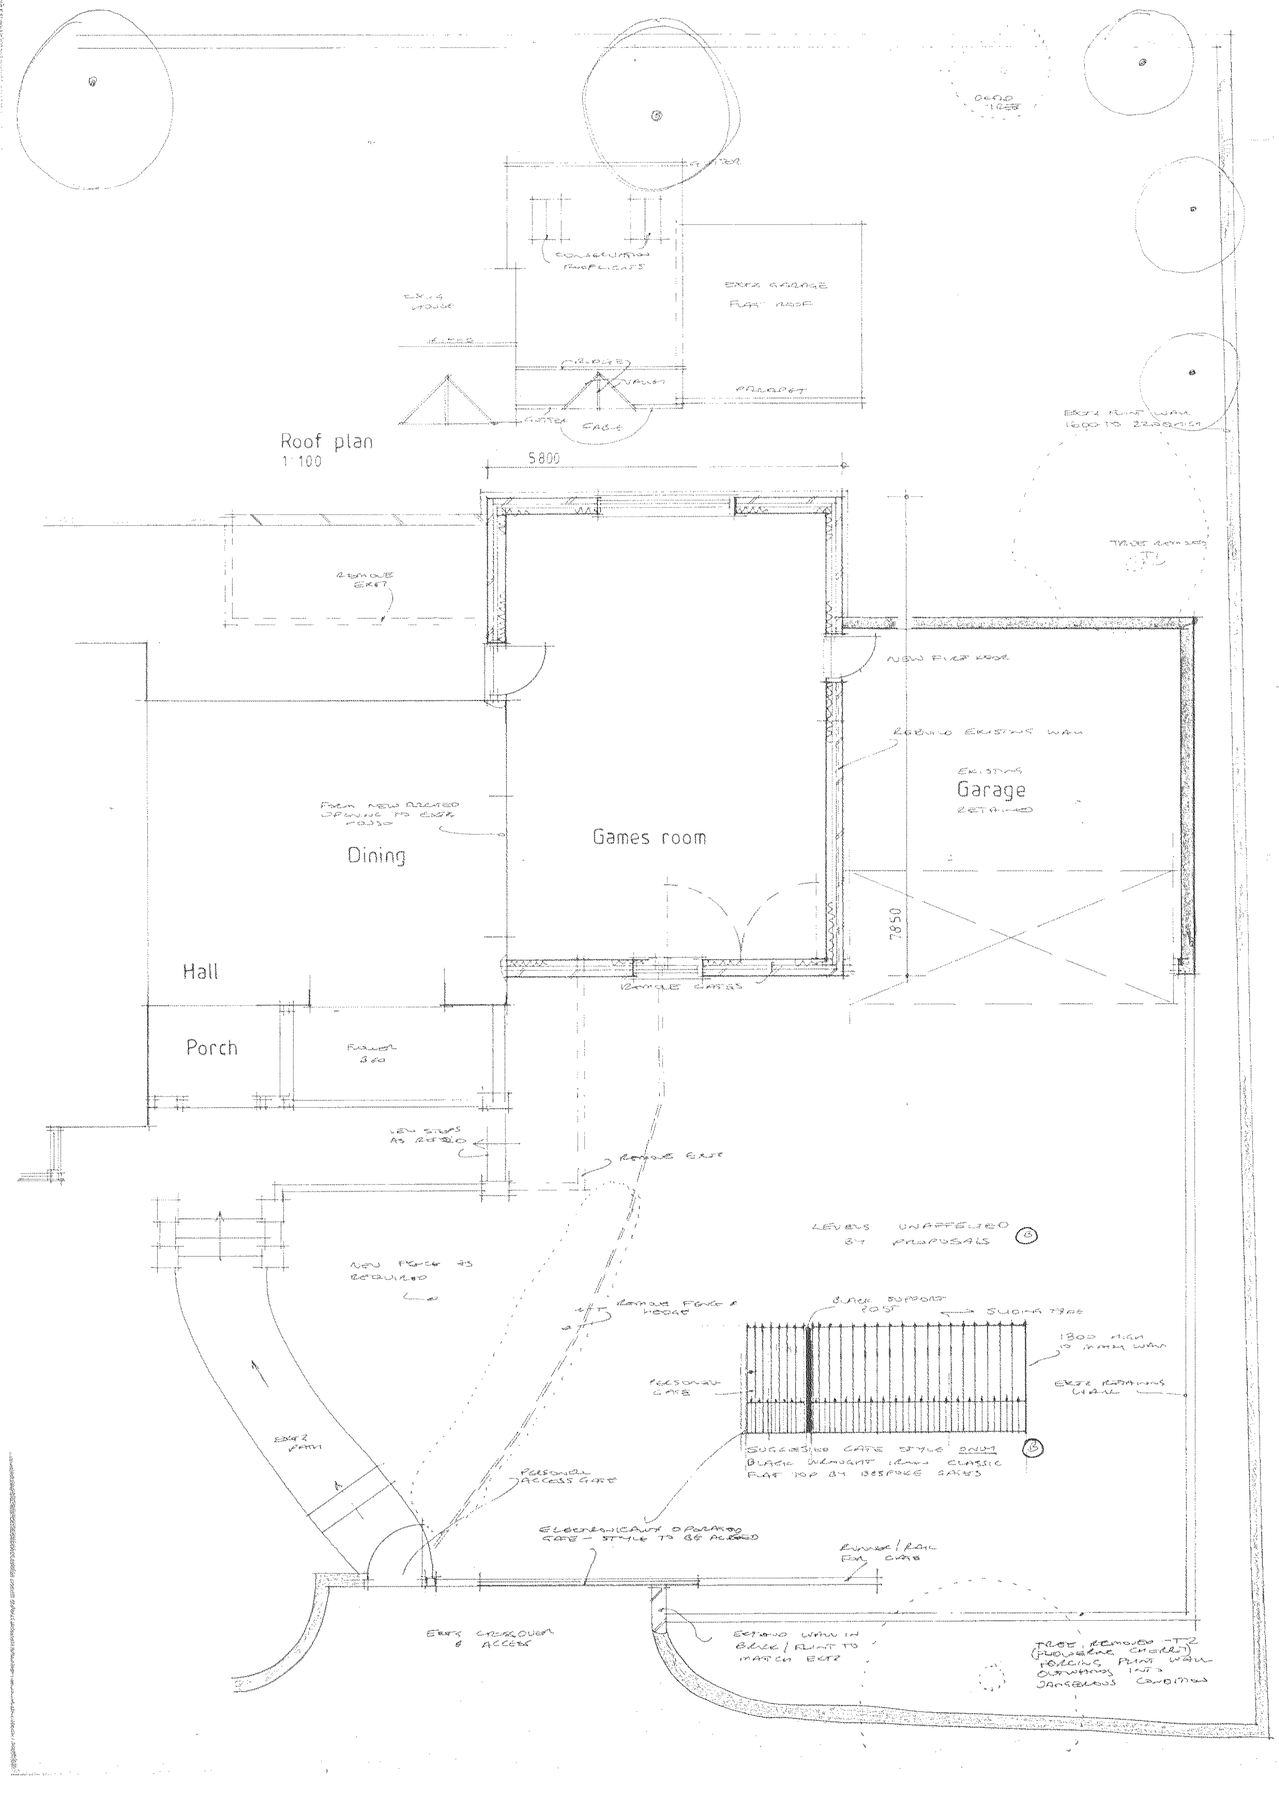


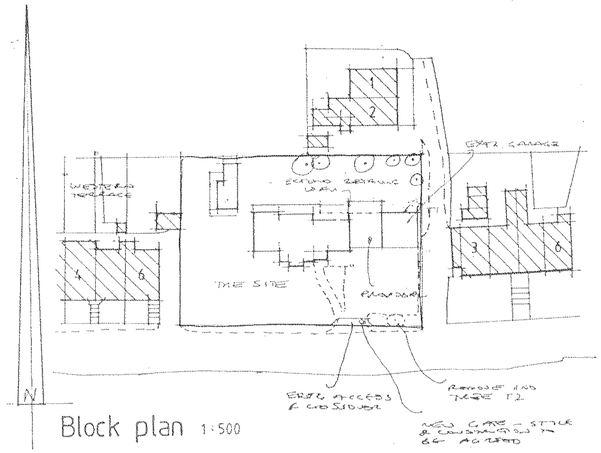


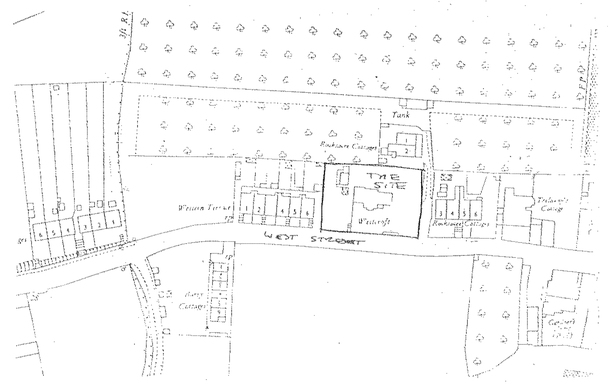


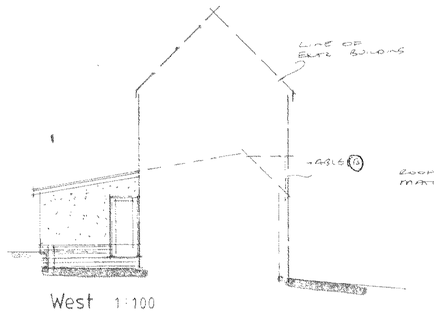

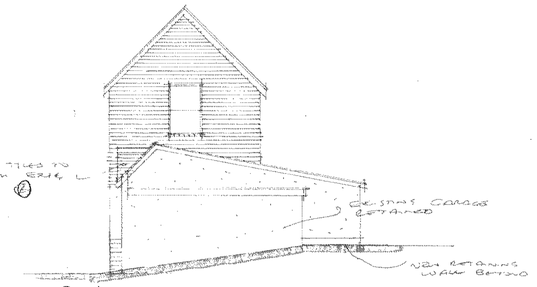

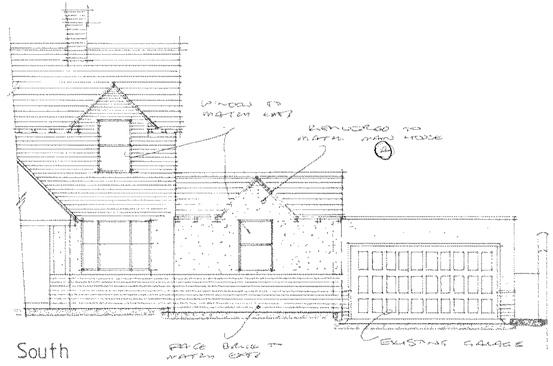

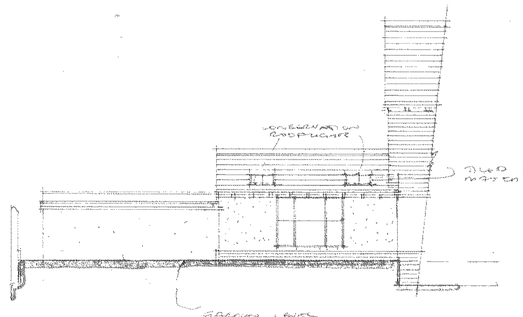

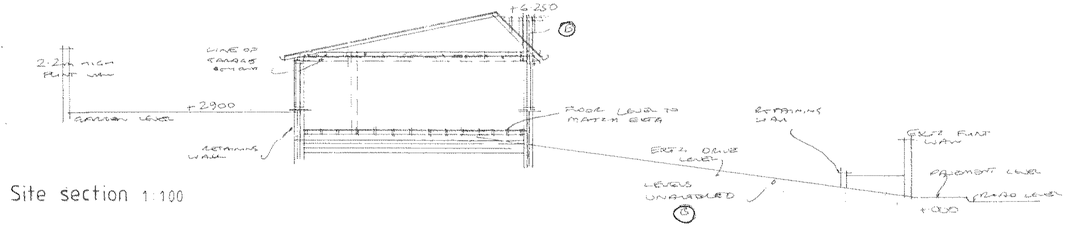

All electrical works to meet requirements of Part P (Electrical Safety) Installation to be designed installed, inspected and tested by person competent to do so. Council to be satisfied that Part P has been complied with, by issuing of appropriate BS7671 electrical installation certificate for works by person competent to issue same

AJ SALTER & SON
Architectural Technicians and Surveyors
50 WINDSOR ROAD, WORTHING, WEST SUSSEX, BN11 2LY
Tel/Fax: (01903 209496)
E-mail: ajsalterandson@hotmail.com

C			
B	TO TP OFFICERS REQD (3)	MAR 09	B
A	TO TP OFFICERS 2 COPIES	MAR 09	B
Client	MR. & MRS. S. RAVAN		
Address	Westcroft : West Street : Sompting		
Drawing	EXTENSION AND ALTERATION	No.	11607 : 5 (2)
Scale	1:50 1:100 1:500 1:1250	Drawn	B
		Date	MAR '09