Scale Bar (1:50)
0m 5m



Existing Front (South) Elevation (Scale 1:50)



Existing Rear (North) Elevation (Scale 1:50)

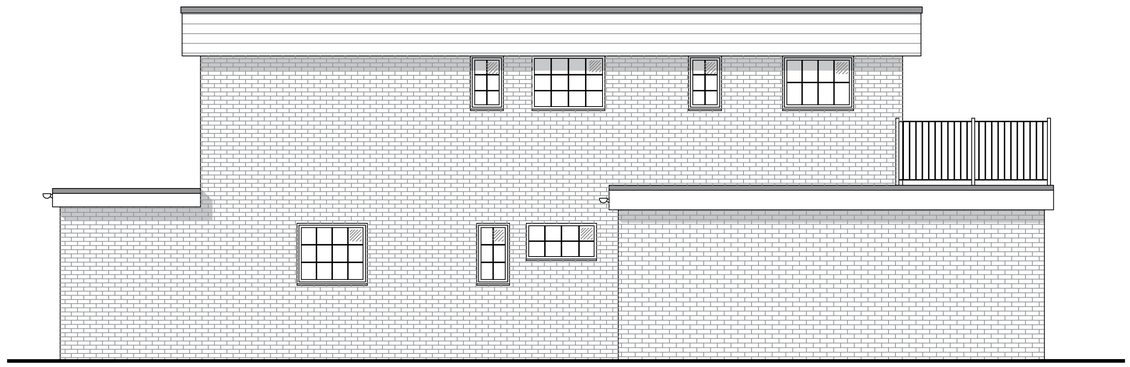

Existing Side (West) Elevation (Scale 1:50)



Existing Side (East) Elevation (Scale 1:50)

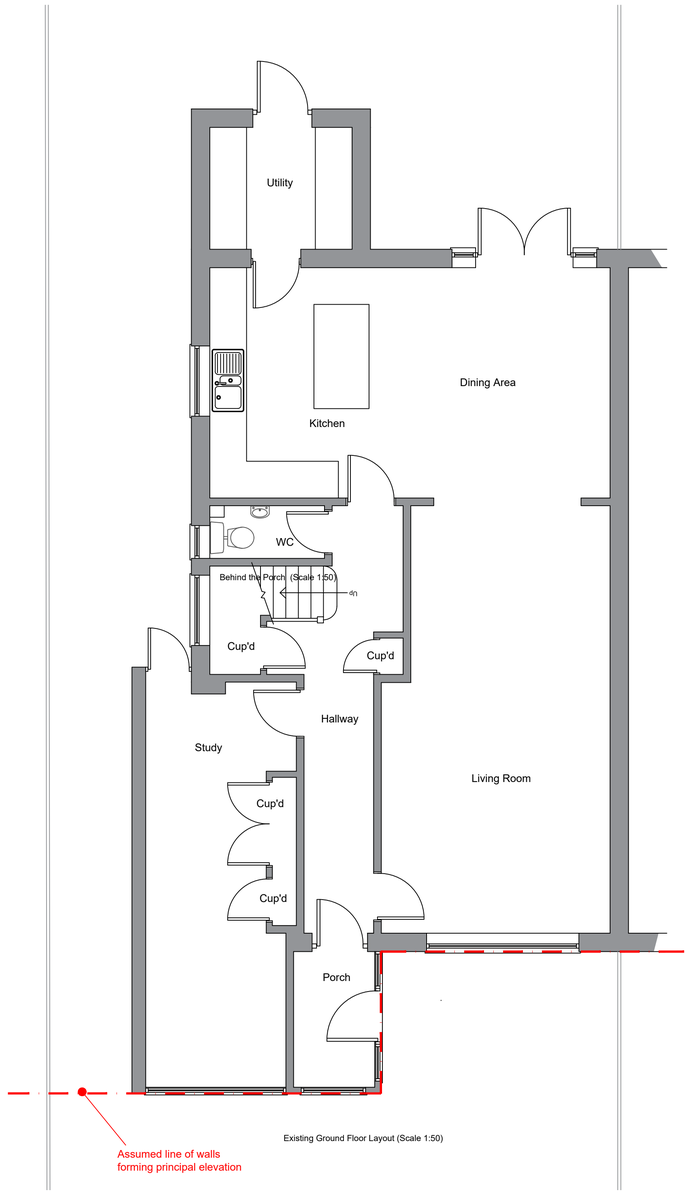

Existing Ground Floor Layout (Scale 1:50)

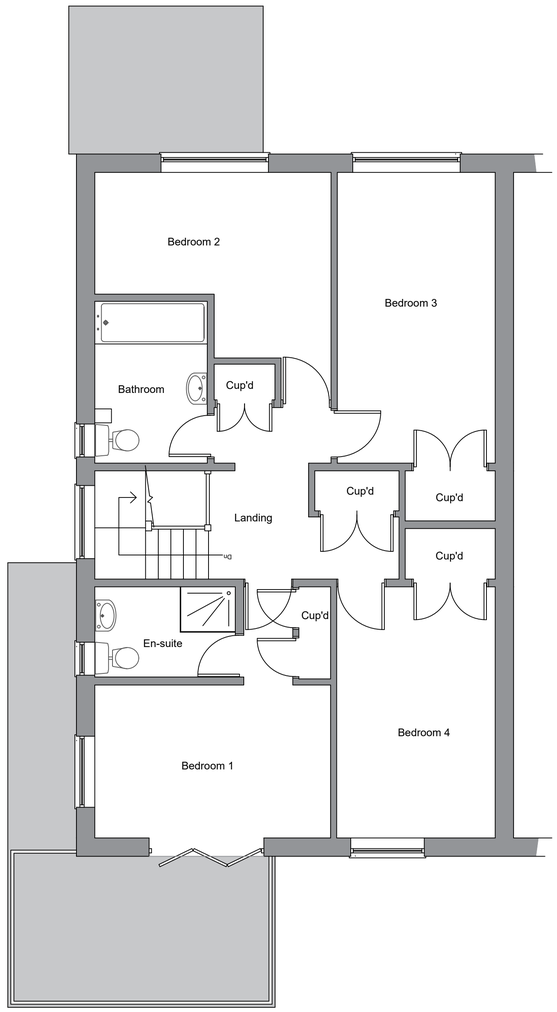

Existing First Floor Layout (Scale 1:50)

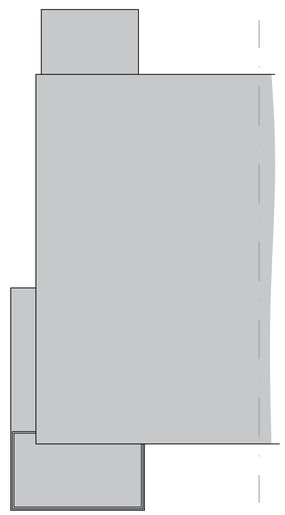

Existing Roof Plan (Scale 1:100)

revisions

DOWNSVIEW
ASSOCIATES
Chartered Surveyors

Little Acorns, Hampers Lane, Storrington,
West Sussex, RH20 3HZ
Tel: 01903 746367 Mob: 7525 844965
Email: mail@downsview-surveyors.co.uk

RICS

address
73A Old Fort Road
Shoreham Beach
Shoreham By-Sea
West Sussex

project
Proposed Single Storey Side Extension

title
Existing Layouts and Elevations

scale:	date:	revision:
As noted@ A1	Jan 22	

drawing number
2021.328.01