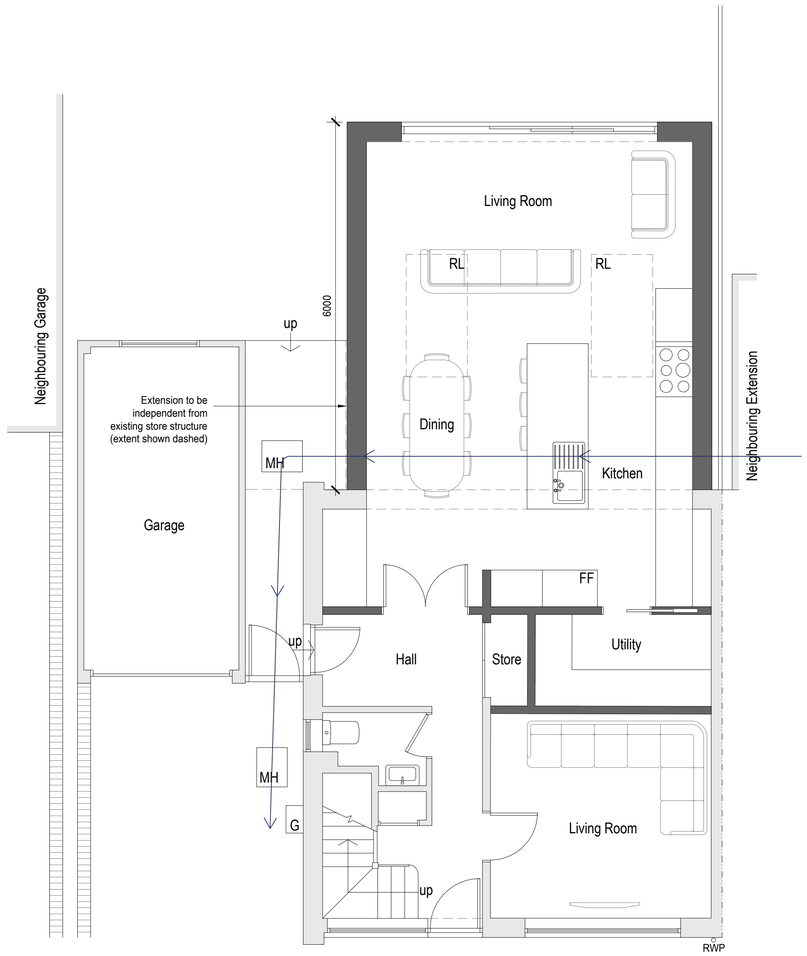

Proposed Ground Floor Plan 1:50

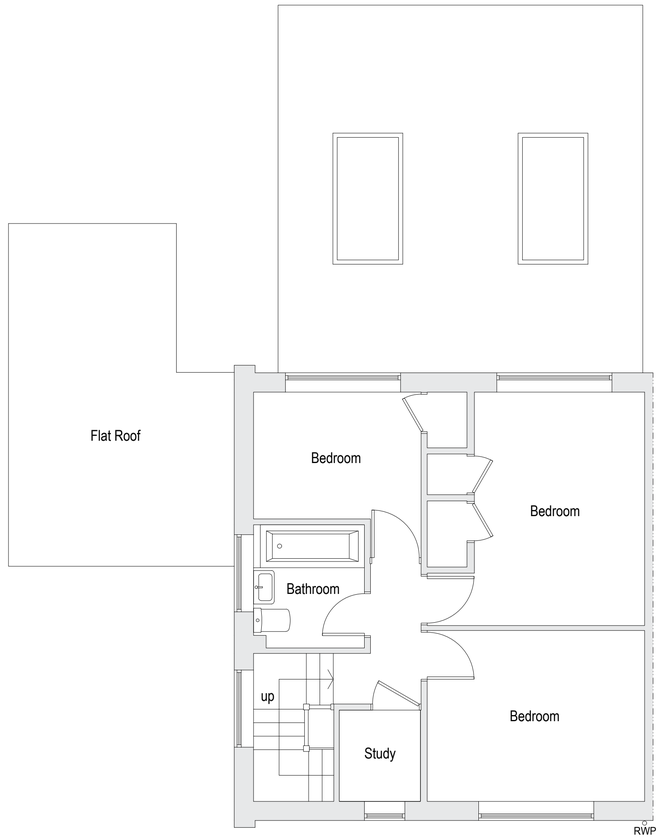

Proposed First Floor Plan 1:50

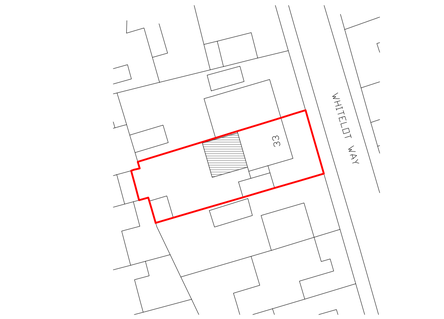

Block plan 1:500

1:500 0 10 20 30 40 50m

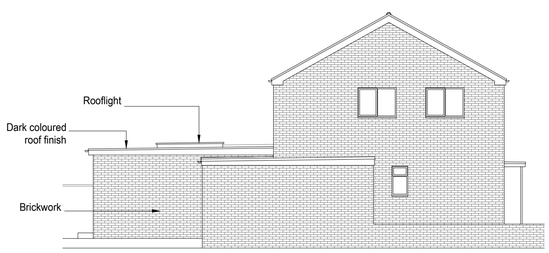

Proposed Side Elevation (South) 1:100

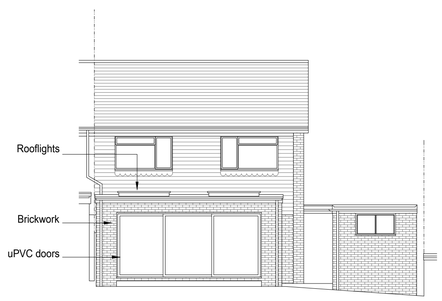

Proposed Rear Elevation (West) 1:100

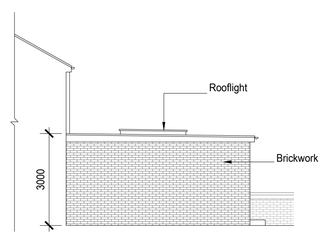

Proposed Side Elevation (North) 1:100

1:100 0 1 2 3 4 5 6 7 8 9 10m

1:50 0 1 2 3 4 5 6 7 8 9 10m

amendments

bpm Architectural Services Ltd.

client: Tony Roberts

project: 33 Whitelot Way
Southwick
BN42 4YF

project ref: 2957 Drawing No. 02

drawing title: Proposed

drawn by: AW

date: Nov 24 scale: 1:50/100@ A1

www.bpmnet.co.uk
info@bpmnet.co.uk

Do not scale off drawing, check all dimensions on site before all work is commenced

All goods materials workmanship to conform with current building regs BSS and COP's