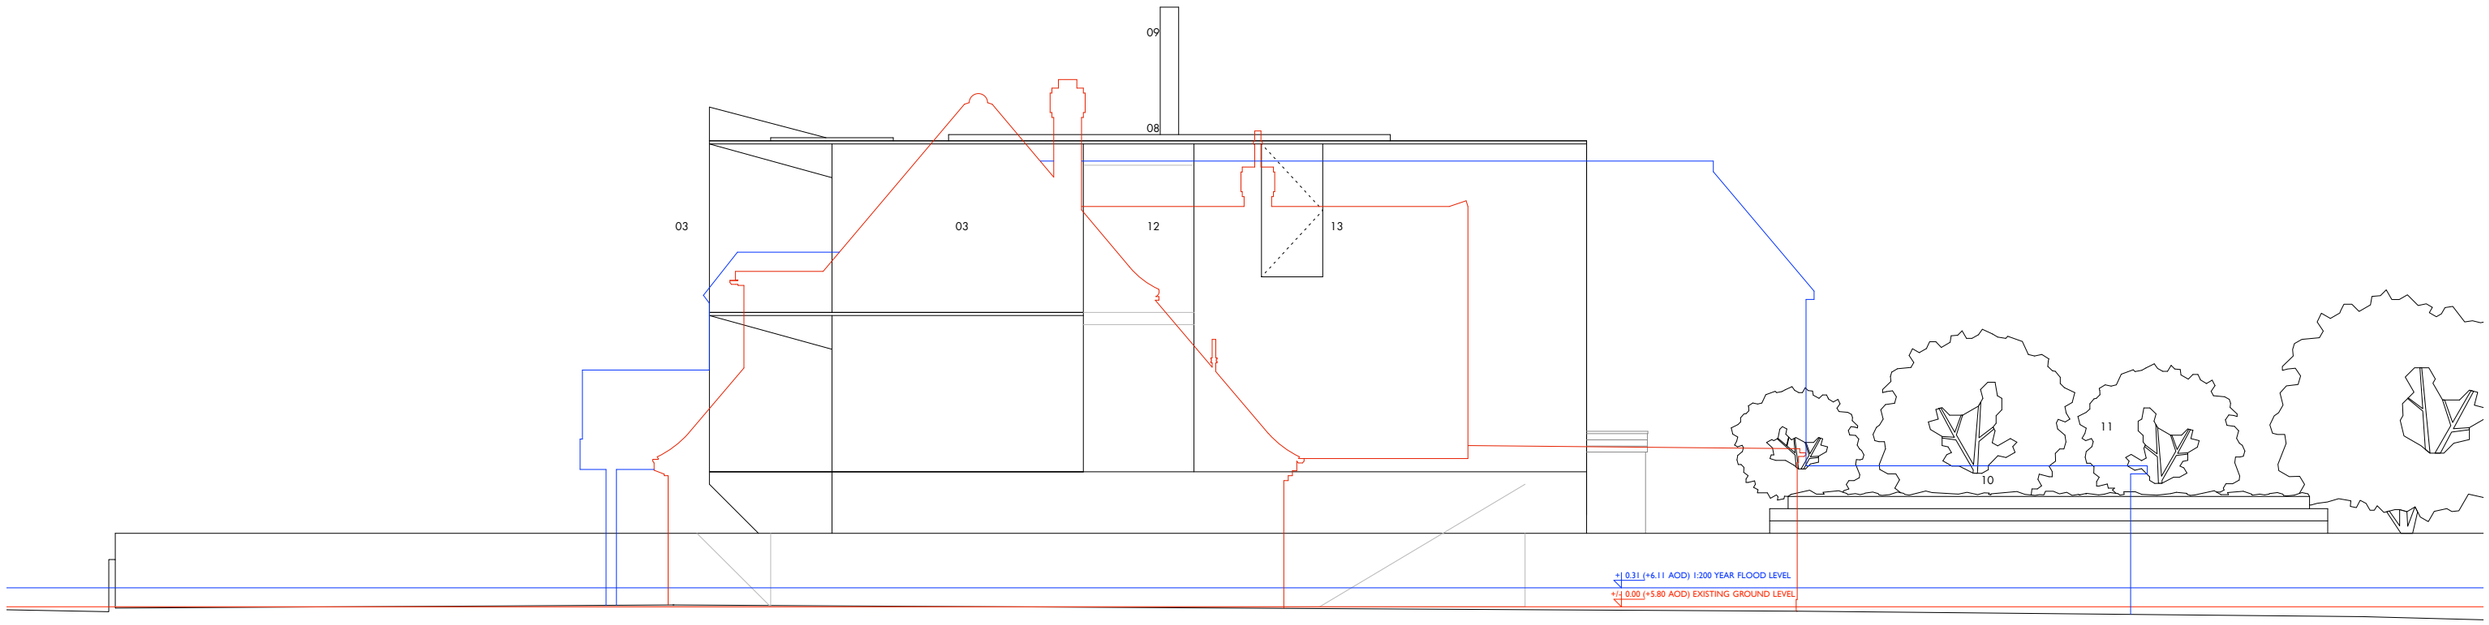

Existing house

Outline of previously approved development ADC/0339/06

key to material and finishes

01 existing boundary wall retained
02 fair-faced concrete structure
03 grey anodised aluminium cladding
04 glass balustrade
05 double-glazed, aluminium framed sliding doors
06 timber linings
07 double-glazed units
08 rooflight
09 flue
10 sedum planted green roof
11 new tree planting
12 translucent glazing
13 translucent glass casement window

Revisions

A	19.07.17	Building footprint reduced. Internal levels amended to reduce building height.
B	20.10.17	Building set back by 1 metre / garage annotated.
C	24.11.17	South-west canopy reduced in height by 500mm.

0 1 2 3 4 5 10 M

project	16 Old Fort Road, Shoreham, Brighton, BN43 5RJ		
title	East Elevation - Proposed		
scale	1:100 @ A3	project number	A1801
date	11.04.17	drawn by	KW
drawing status	Planning	checked by	NE
drawing number	PL 011	revision	C

eldridge **london**

17 Calico Row
Plantation Wharf
London SW11 3TW
T 020 7228 2824
E mail@eldridgelondon.com
www.eldridgelondon.com