

DO NOT SCALE FROM THIS DRAWING

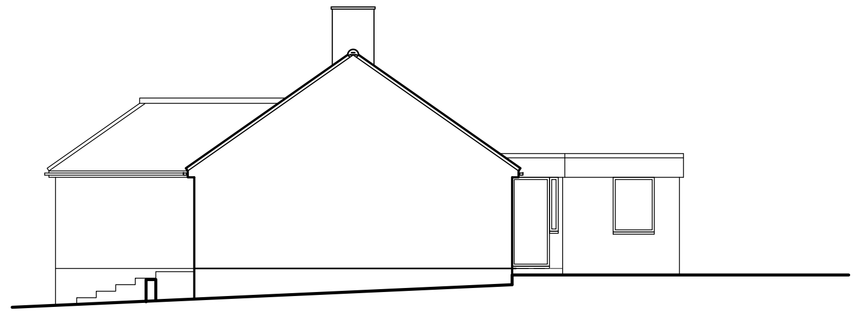

South Elevation

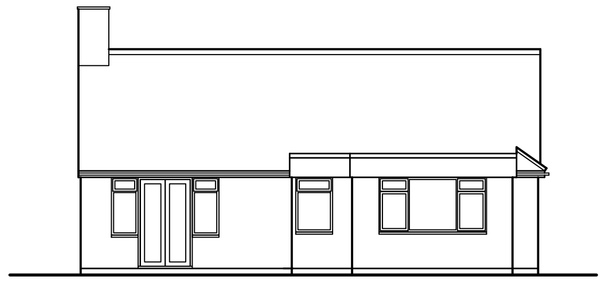


East Elevation




North Elevation



West Elevation

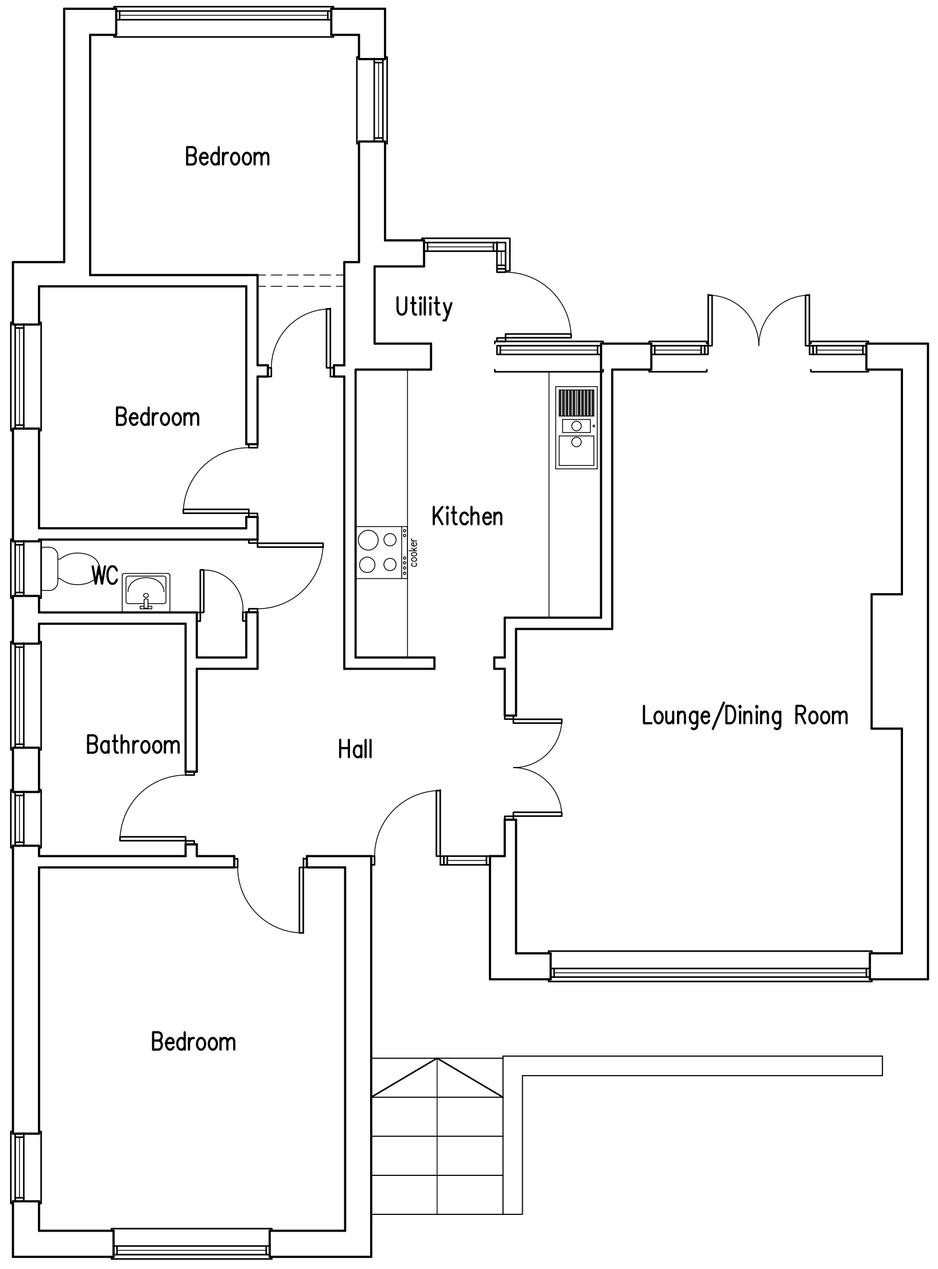

Ground Floor Plan

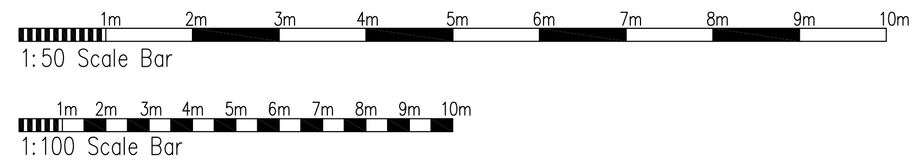

Proposed Conversion Of Roof Space at: 5 Mill Hill Drive, Shoreham-By-Sea, West Sussex

rja Planning & Building Consultants Ltd.
1st Floor
10 HIgh Street
Shoreham-By-Sea
West Sussex BN43 5DA
t: 01273 467297 mob: 07971 375739
e: rex@rjapbc.co.uk web: www.rjapbc.co.uk

Chartered Institute of Architectural Technologists

PROJECT: 5 Mill Hill Drive, Shoreham-By-Sea BN43 5TJ

DRAWING TITLE: Existing Floor Plans & Elevations

CLIENT: Mr Rudman & Miss Brown

DWG NO: 16611-01

REVISION:

SCALE: 1:50, 1:100 @ A1

DATE: 26.10.16

DRAWN: rex